ATTESTED

प्रधानाचार्य
महामाया पालीटेक्निक ऑफ इन्फारमेशन टेक्नोलोजी
महामाया नगर (हाथरस)

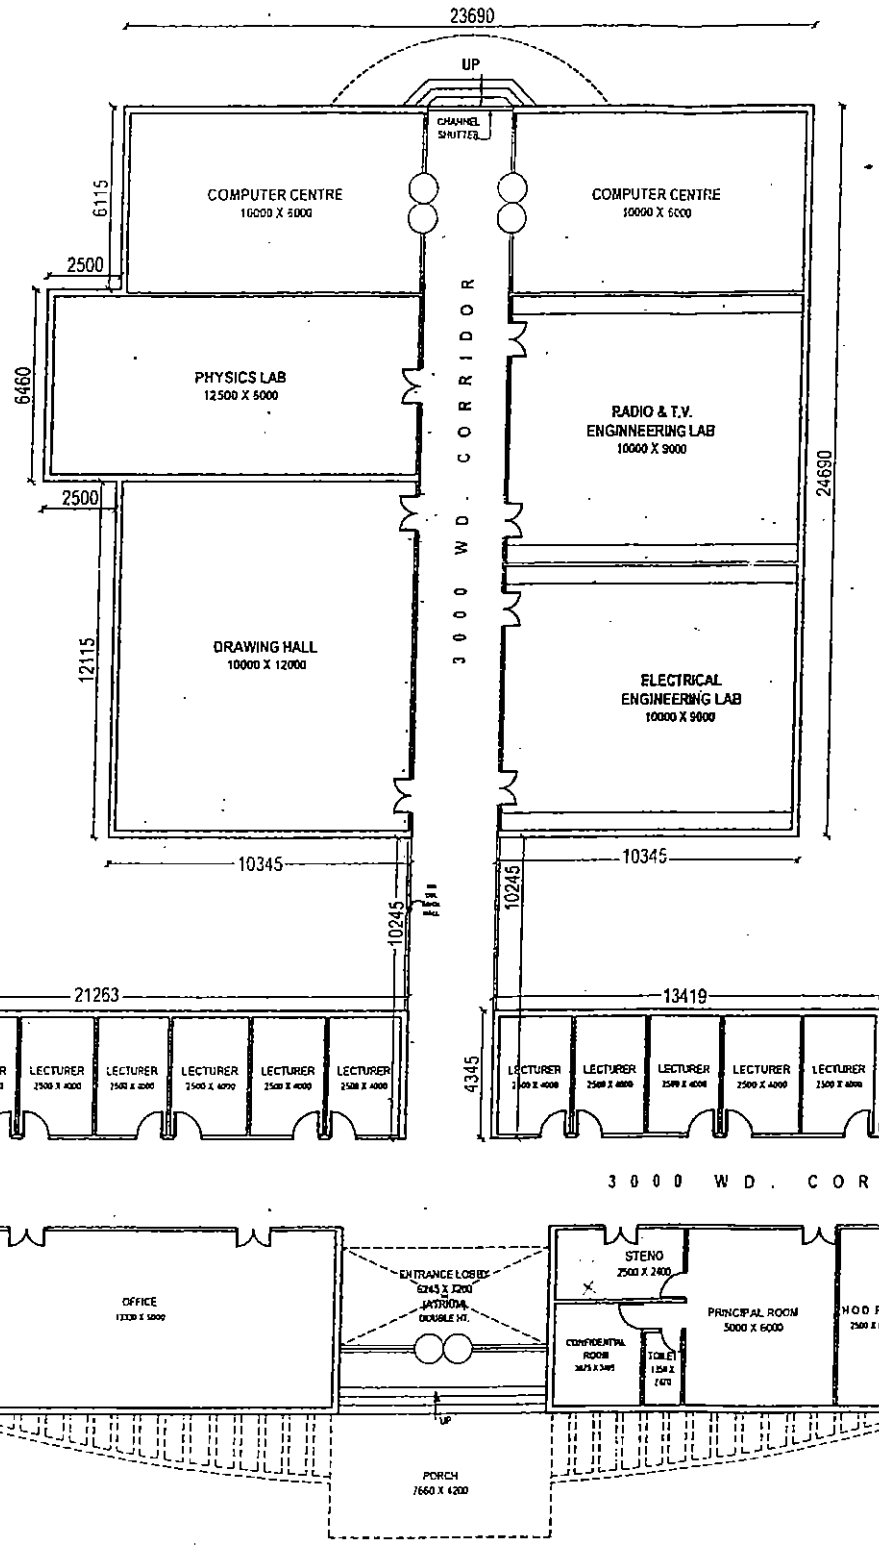

परियोजना प्रबन्धक
यूनिट–25, सी.एण्ड डी.एस.
उ.प्र. जल निगम अलीगढ

प्रधानाचार्य
राज० जी० एस० के० पोलीटेक्निक

RAJIVA KUMAAR & ASOCIATES
B-46, Vibhuti Khand, Gomti Nagar
Ph. 2721555

Project
PROPOSED MAHAMAYA POLYTECHNIC OF INFORMATION & TECHNOLOGY AT MAHAMAYA NAGAR

PRESENTATION DRAWINGS

THIS DRAWING IS THE PROPERTY OF RAJIVA KUMAR & ASSOCIATES AND ISSUED FOR THE SPECIFIC PROJECT MENTIONED THEREIN. THIS IS NOT TO COPIED OR USED FOR THE OTHER PROJECTS UNLESS EXPRESSLY PERMITTED BY THE ARCHITECT.

Remarks

COVERED AREA (GROUND FLOOR)= 1943.27 SQ. MT.

References

Revisions

CONSTT. AGENCY
C. & D. S.
U.P.JAL NIGAM

Job Title
MAIN BUILDING
(ACADEMIC & ADMINISTRATION)

Drawing Title
GROUND FLOOR PLAN

Drg. NAR/ITP/AZ/02

Scale N.T.S.

Date OCT' 2007

North

Drawn By

Issued To

Architect PH. No. 2721555, 56
RAJIVA KUMAAR & ASOCIATES
B-46, VIBHUTI KHAND, GOMTI NAGAR
LUCKNOW.

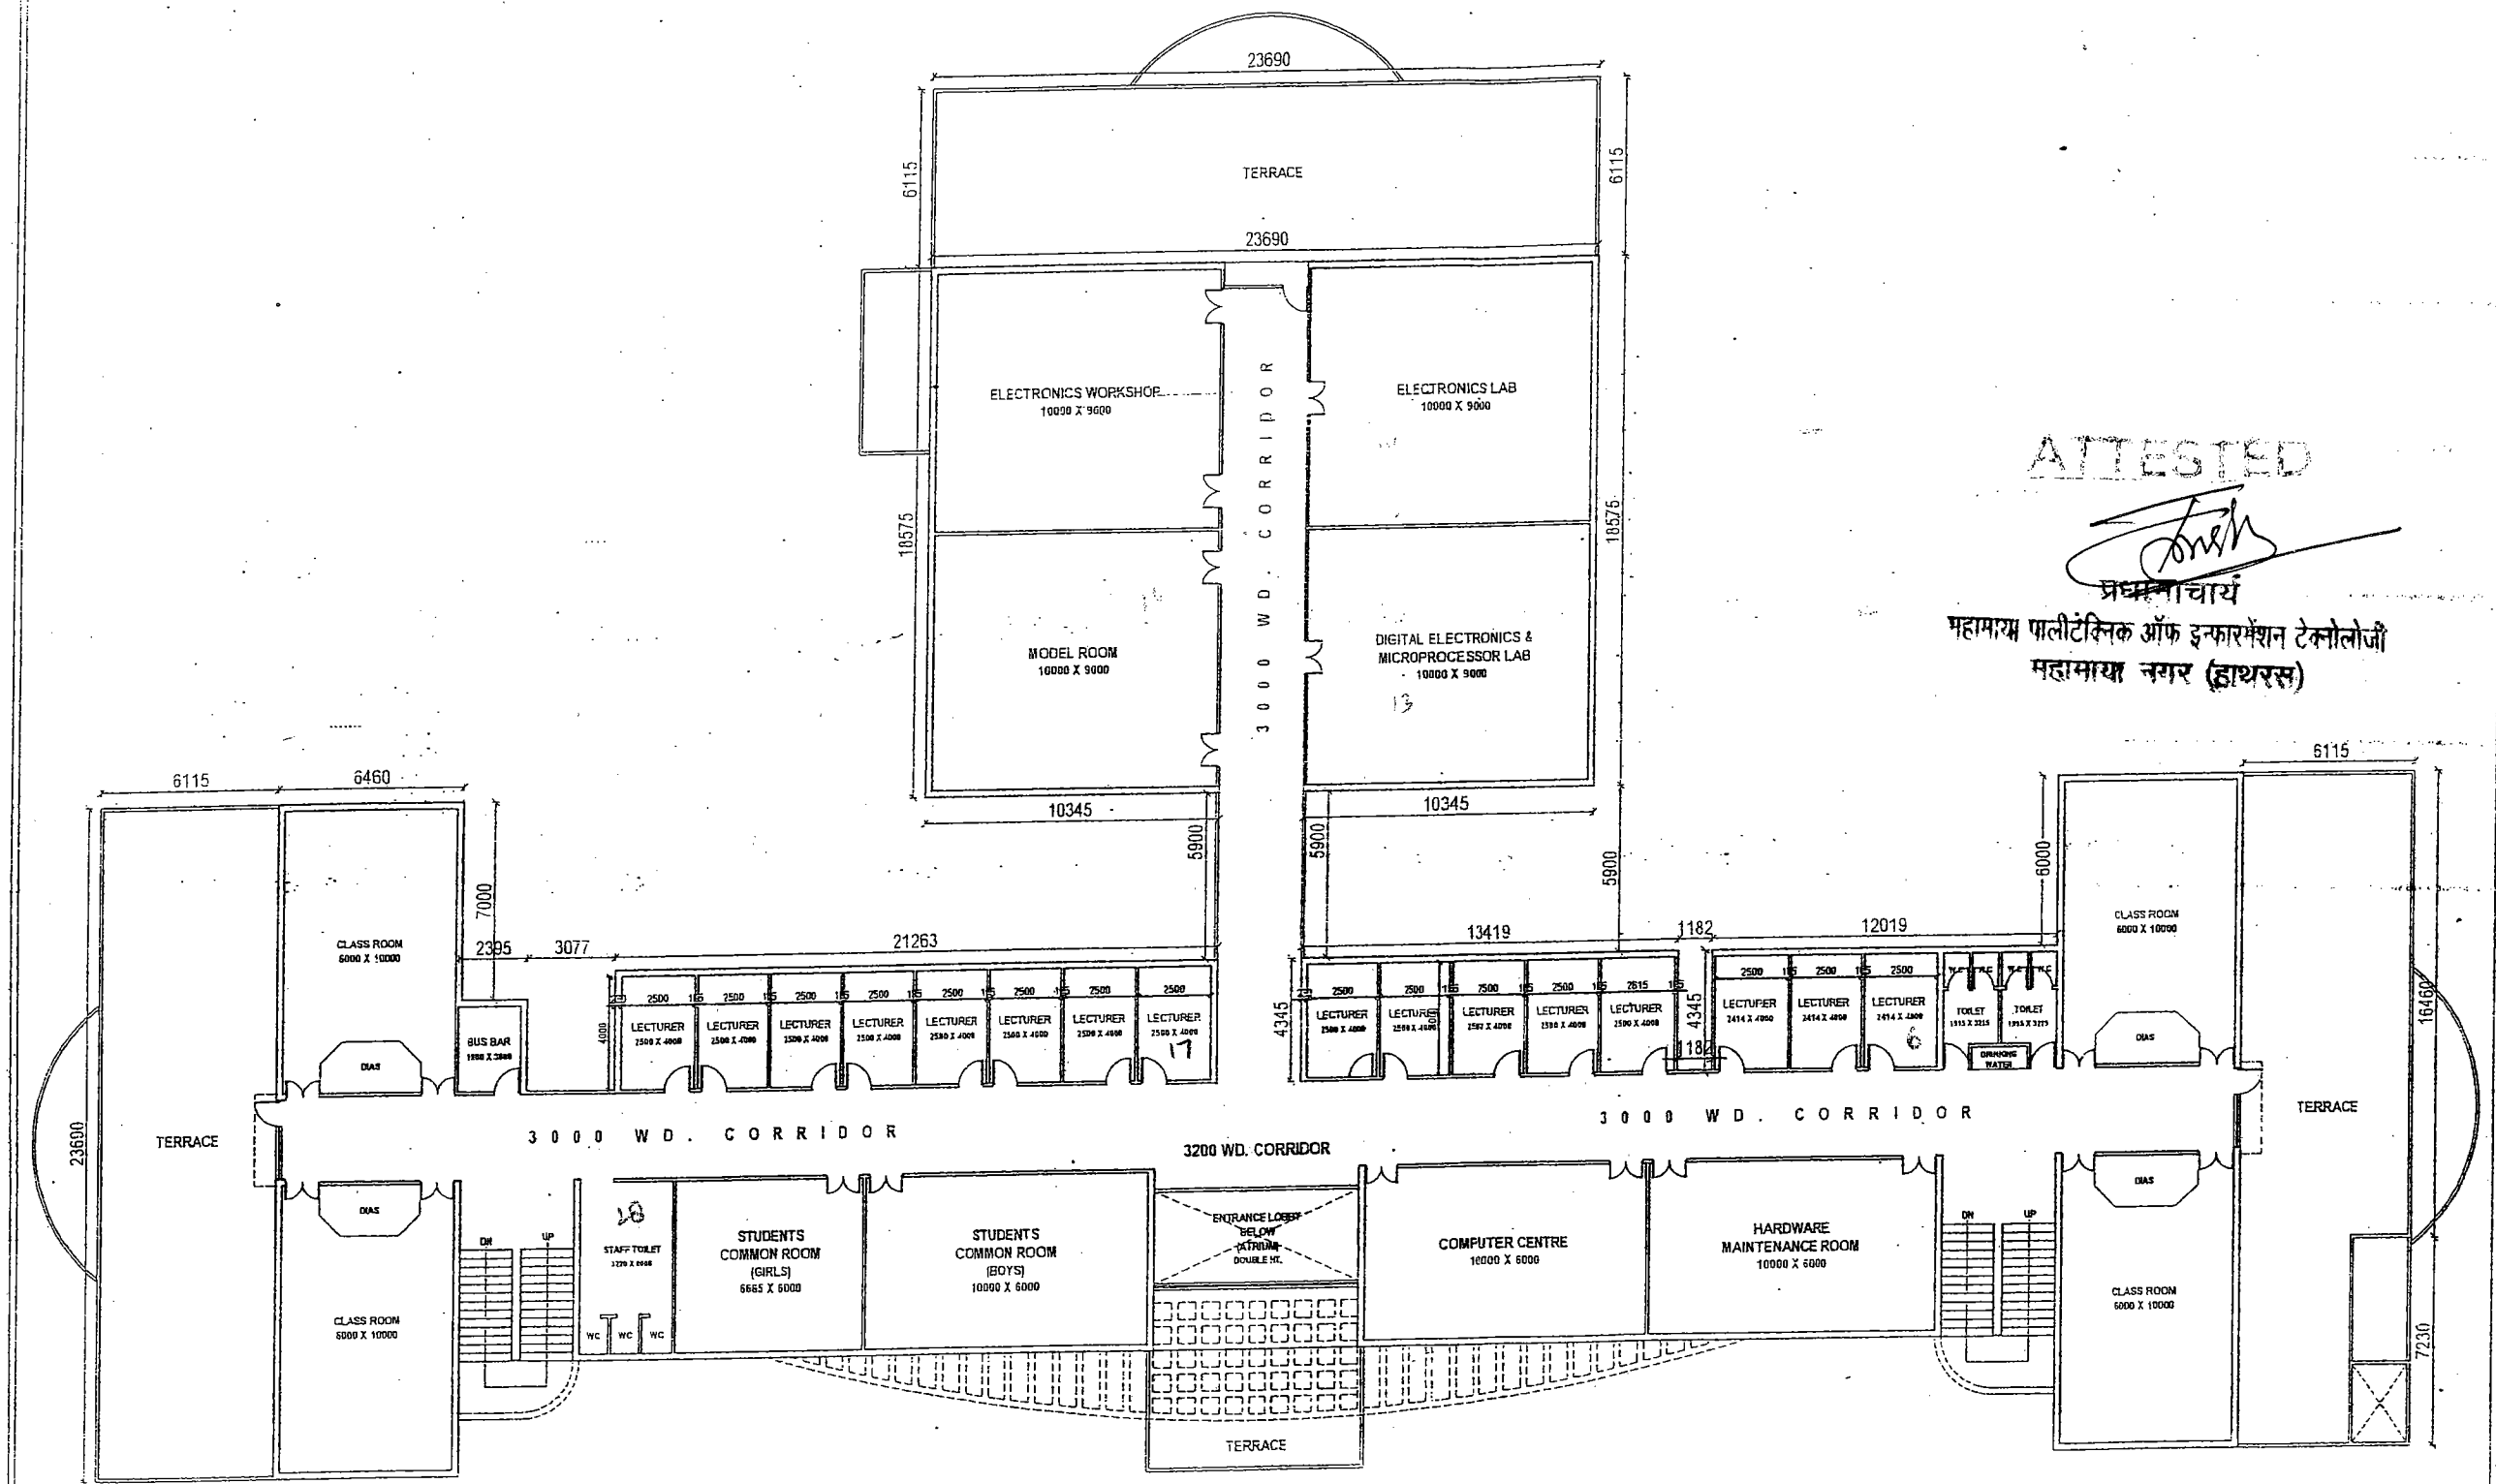

ATTESTED

प्रधानाचार्य
महामाया पालीटेक्निक ऑफ इन्फारमेशन टेक्नोलोजी
महामाया नगर (हाथरस)

प्रधानाचार्य
राज० जी० एस० जे० पोलीटेक्निक

परियोजना प्रबन्धक
यूनिट-25, सी.एण्ड डी.एस
उ०प्र० जल निगम अलीगढ

Project
PROPOSED MAHAMAYA POLYTECHNIC OF INFORMATION & TECHNOLOGY AT MAHAMAYA NAGAR

PRESENTATION DRAWINGS

THIS DRAWING IS THE PROPERTY OF RAJIVA KUMAR & ASSOCIATES AND ISSUED FOR THE SPECIFIC PROJECT MENTIONED THEREIN. THIS IS NOT TO COPIED OR USED FOR THE OTHER PROJECTS UNLESS EXPRESSLY PERMITTED BY THE ARCHITECT.

Remarks
COVERED AREA (GROUND FLOOR)=
1455.82 SQ. MT.

References

Revisions

CONSTT. AGENCY
C. & D. S.
U.P.JAL NIGAM

Job Title
MAIN BUILDING
(ACADEMIC & ADMINISTRATION)

Drawing Title
FIRST FLOOR PLAN

Drg. NAR/ITP/AZ/02

Scale N.T.S.

Date OCT' 2007

North

Drawn By

Issued To

Architect PH. No. 2721555, 56
RAJIVA KUMAAR & ASOCIATES
B-46, VIBHUTI KHAND, GOMTI NAGAR
LUCKNOW.