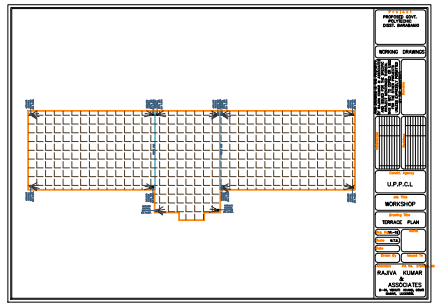
PROPOSED GOVT. POLYTECHNIC DIST. SARAN(BIHAR)
WORKING DRAWINGS
U.P.P.C.L
WORKSHOP
TERRACE PLAN
RAJIVA KUMAR & ASSOCIATES

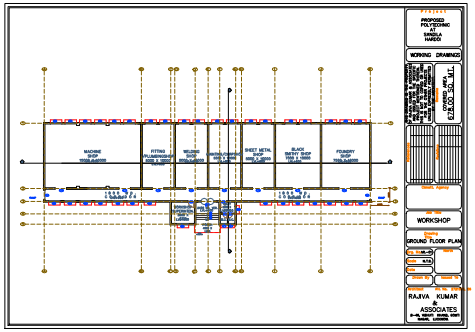
PROPOSED POLYTECHNIC SAHOLA HARDI
WORKING DRAWINGS
COVERD AREA 2,2,00 Sq. M.
MACHINE SHOP
FITTING (PLUMBER)SHOP
WELDING SHOP
SHEET METAL SHOP
BLACK SMITH SHOP
FOUNDRY SHOP
WORKSHOP
GROUND FLOOR PLAN
RAJIVA KUMAR & ASSOCIATES

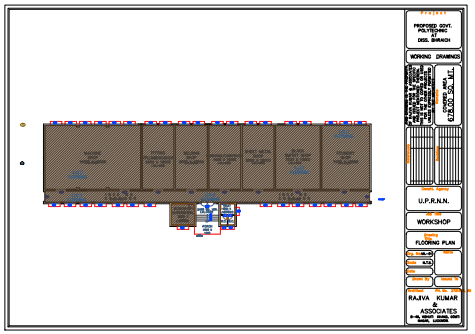
PROPOSED GOVT. POLYTECHNIC DISS. SHIWADI
WORKING DRAWINGS
COVERD AREA 2,2,00 Sq. M.
U.P.R.N.N.
WORKSHOP
FLOORING PLAN
RAJIVA KUMAR & ASSOCIATES

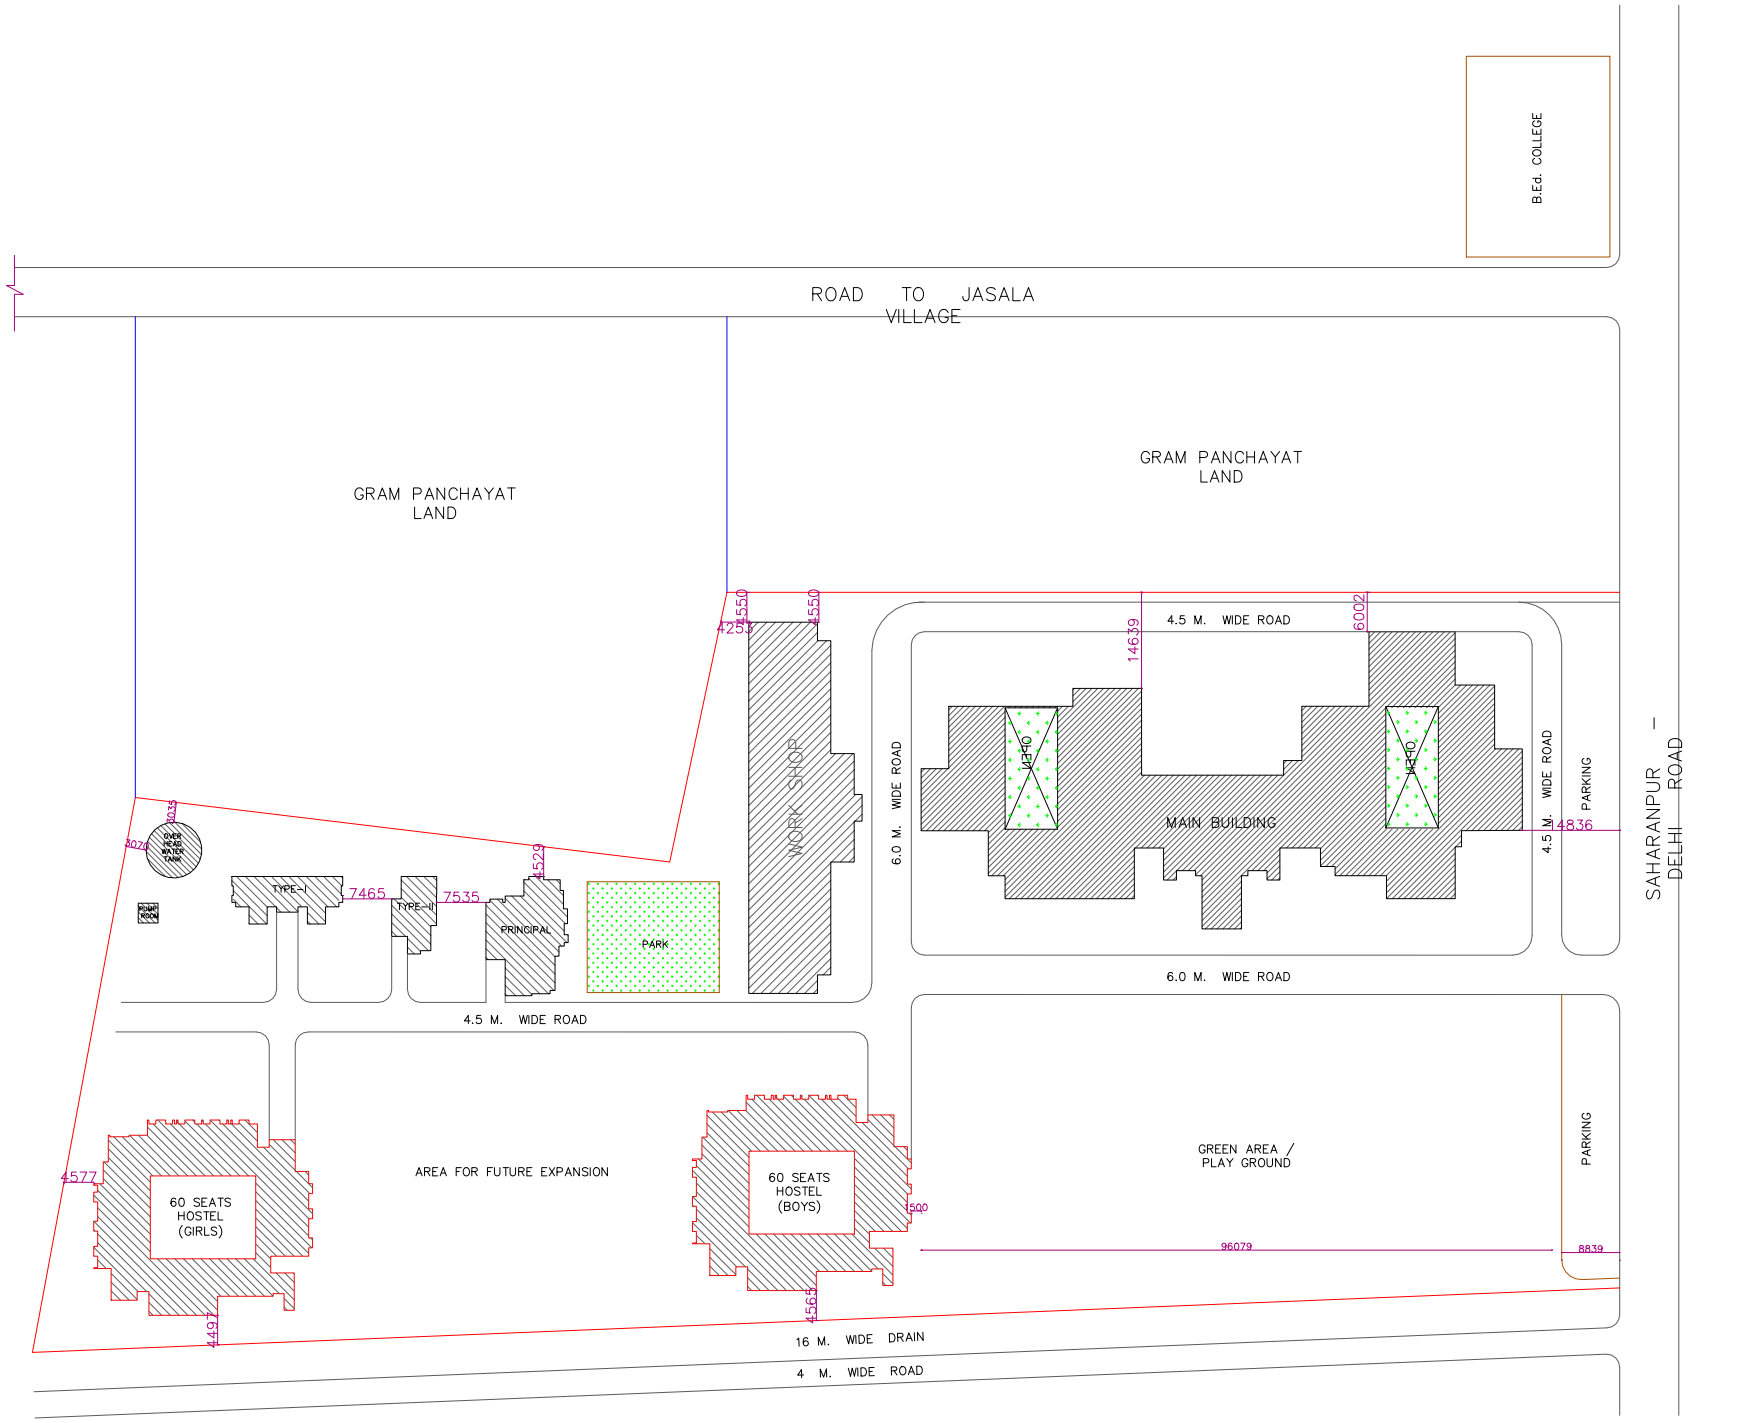

Project

PROPOSED GOVT. MAHILA POLYTECHNIC AT JASALA,SHAMLI, MUZAFFERNAGAR

WORKING DRAWINGS

THIS DRAWING IS THE PROPERTY OF RAJIVA KUMAR & ASSOCIATES AND ISSUED FOR THE SPECIFIC PROJECT MENTIONED THEREIN. THIS IS NOT TO COPIED OR USED FOR THE OTHER PROJECTS UNLESS EXPRESSLY PERMITTED BY THE ARCHITECT.

Remarks

References

Revisions

Construction Agency

U.P.P.CL

Job Title

SITE PLAN

Drawing Title

Drg. No. AR-01

Scale N.T.S.

Date

North

Drawn By

Issued To

Architect

Ph. No. 2721555, 56

RAJIVA KUMAR & ASSOCIATES

B-46, VIBHUTI KHAND, GOMTI NAGAR, LUCKNOW.