# DRAWING HALL

| FLOOR | TYPE | SIZE | AREA |
|---|---|---|---|
| GROUND FLOOR | DRAWING HALL | 30.74x4.54 | 139.55 SQ.MT. |

TOTAL COVD. AREA ON GROUND FLOOR = 31.2x5.00 = 156.00 SQ.MT.
TOTAL COVD. AREA ON ALL FLOOR = 156.00 SQ.MT.




TERRACE FLOOR PLAN

This plan submitted alongwith hard copy of application was scrutinized for compliance of rooms & requirements prescribed by AICTE & found to be as per requirements. A copy of plan is provided to the representative of applicant body with instruction that they will present it to the visiting EVC as/ai duly endorsing the presence of members of EVC under seal of competent Authority.

Evaluated & Signed in my presence.

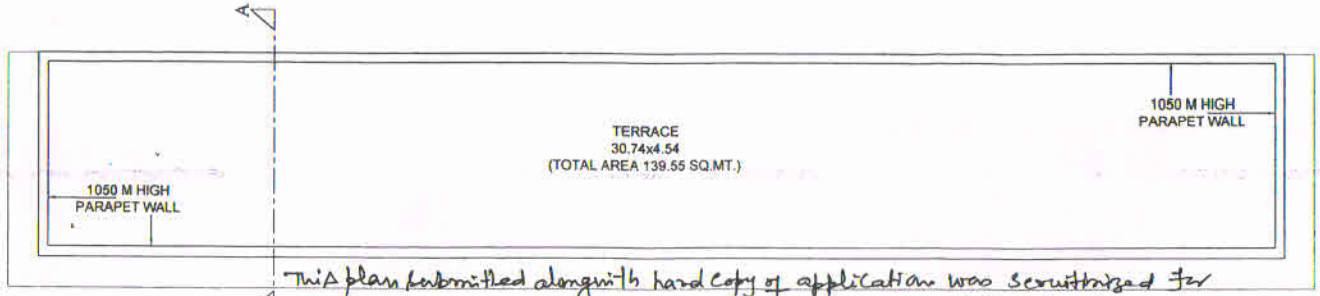


GROUND FLOOR PLAN




FRONT ELEVATION

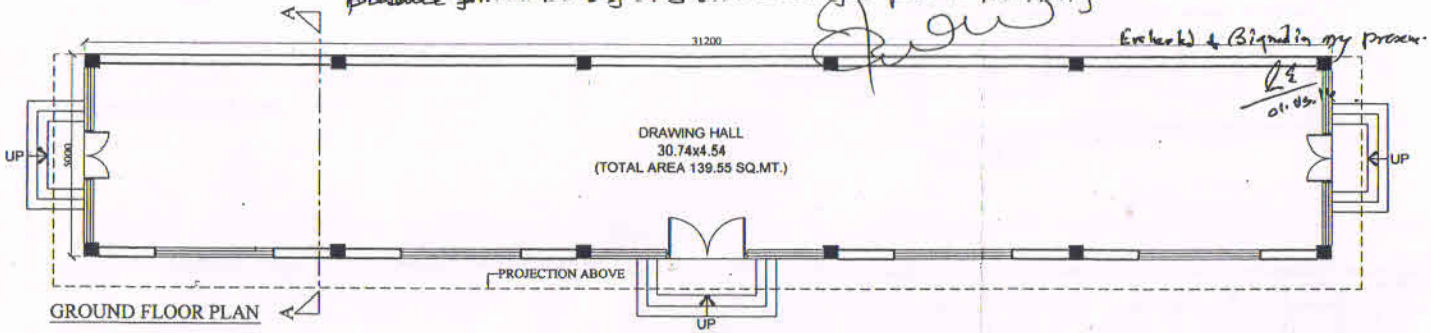


SECTION A-A

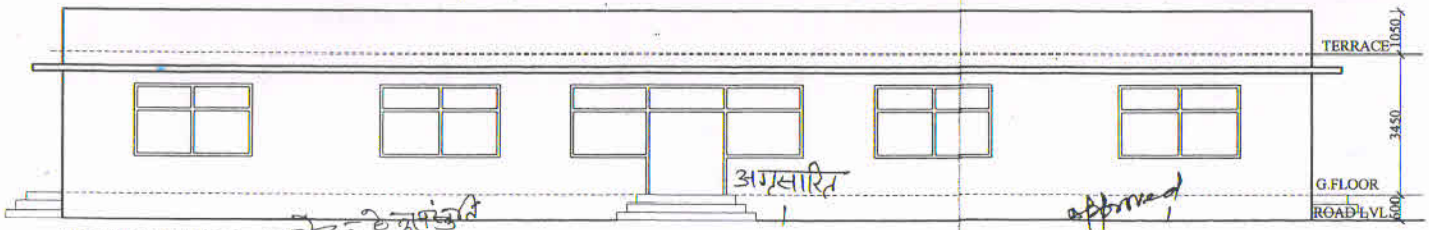


LEFT SIDE ELEVATION

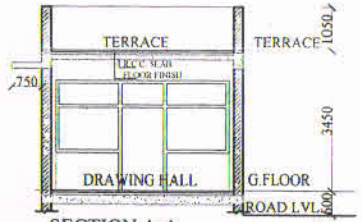


RIGHT SIDE ELEVATION

अवर अभियन्ता
जिला पंचायत
बागपत

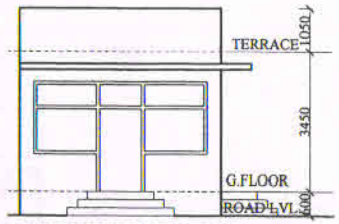सहायक अभियन्ता
जिला पंचायत
बागपत

18.12.2013
अवर मुख्य अधिकारी
जिला पंचायत
बागपत
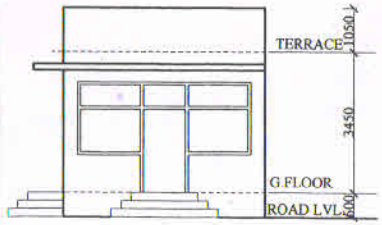
| | | | | | |
|---|---|---|---|---|---|
| PROJECT : EXISTING BUILDING PLAN (DRAWING HALL) OF LAKHMIRI INSTITUTE OF ENGINEERING. & TECHNOLOGY, AT KHASRA NO. 149, GOPI NAGAR, AHERA, BAGHPAT, U.P FOR :- SANT. GOPICHAND EDUCATION & WELFARE SOCIETY | DATE : <br> SCALE : --- <br> REVISION : <br> CKD. BY. : | DRG. NO. EX-05 | ARCHITECTURAL CONSULTANT : RISING PROJECTS INDIA PRIVATE LIMITED A Unit of Architects, Planners, Engineers, Interior Designers S-201, Ajanara Complex, 12 L.S.C., Savita Vihar, Delhi-110092 Email : info@risingprojectsindia.com ; Web : www.risingprojectsindia.com Phone : 22142172, 22162172, 22162173 ; Fax : 22162174 | APPLICANT : Manager Sant Gopichand Education & Welfare Society Ahera-Baghpat (U.P.) | ARCHITECT : AR. RAJ KUMAR M.ARCH (BOMBAY) M.C.A., F.I.I.A., F.I.V. CA/95/16572 |