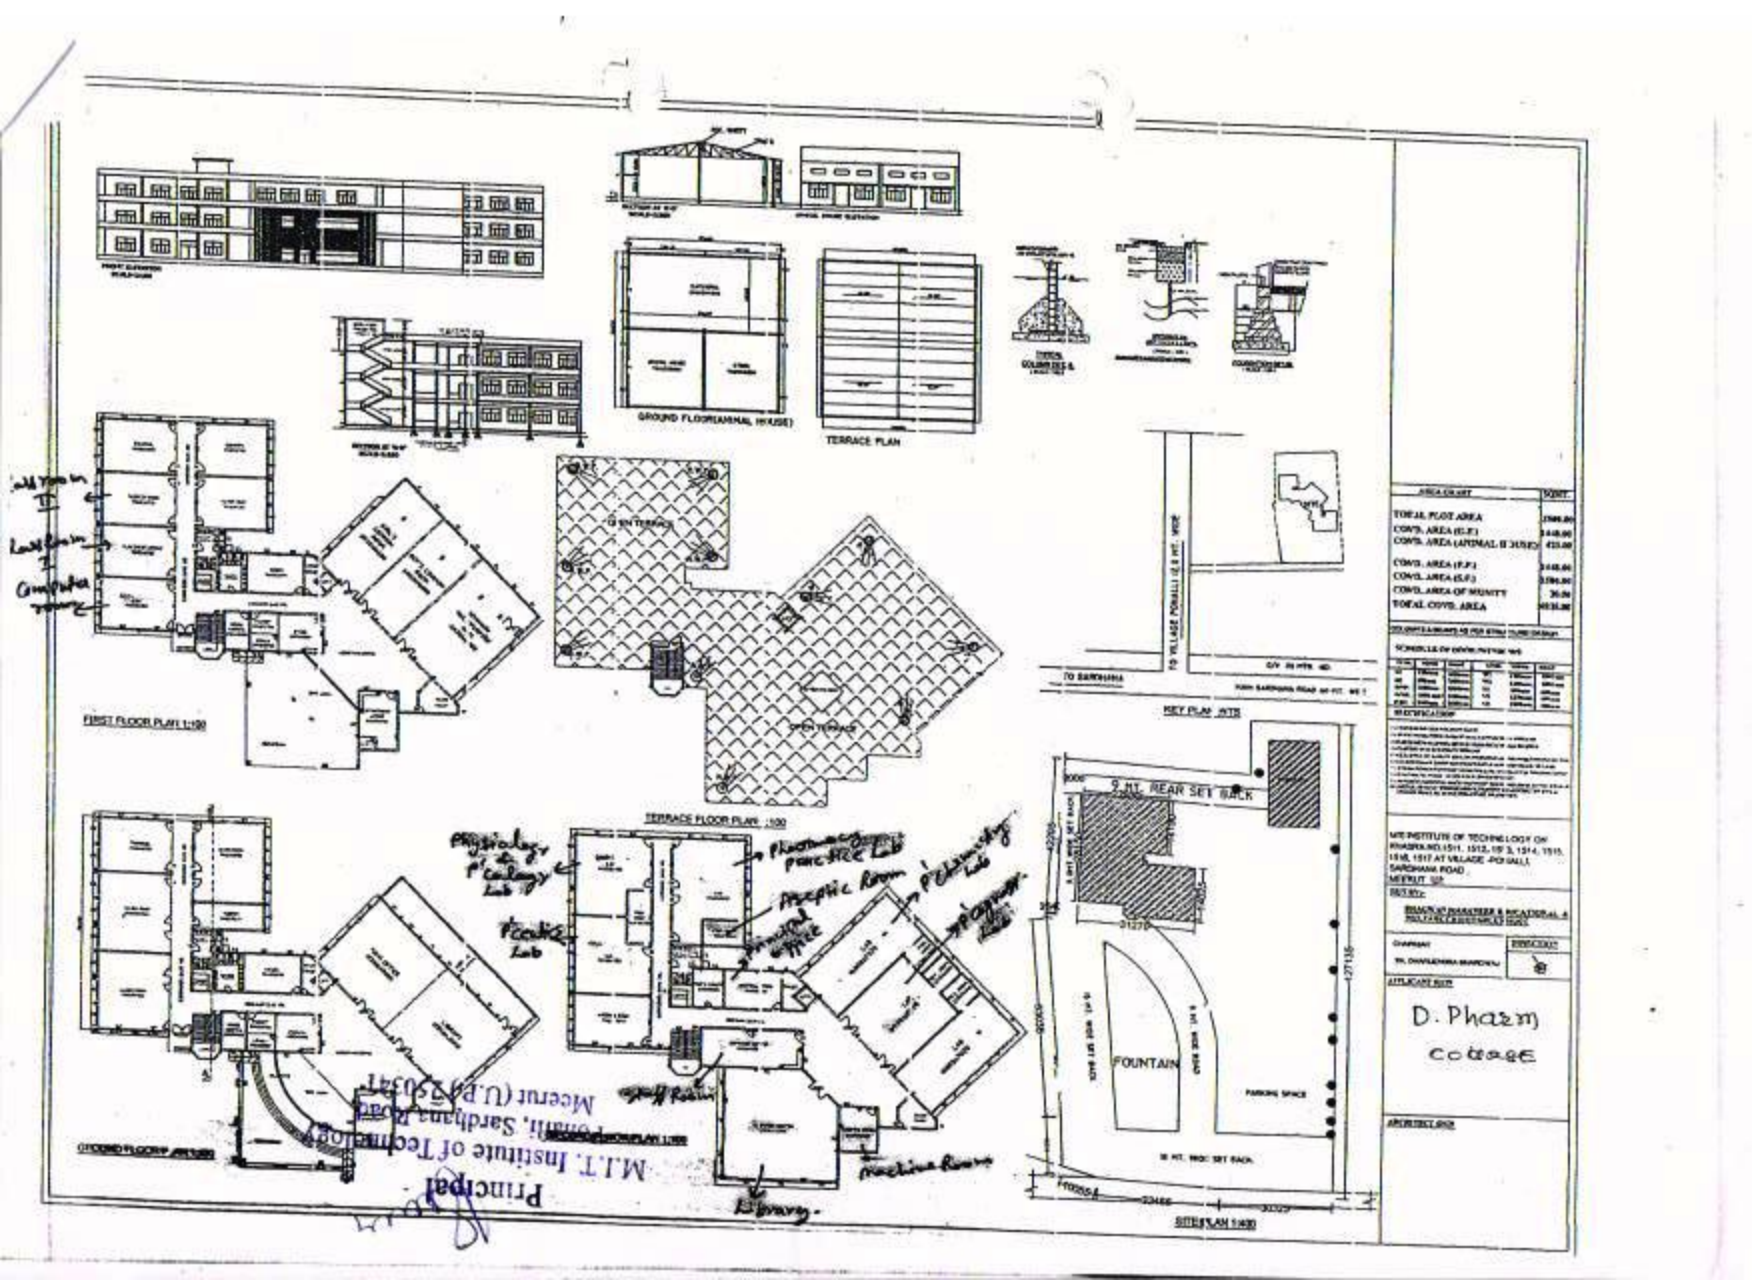
GROUND FLOOR(ANIMAL HOUSE)
TERRACE PLAN
FIRST FLOOR PLAN 1:100
TERRACE FLOOR PLAN 1:100
KEY PLAN NTS
9 MT. REAR SET BACK
FOUNTAIN
SITE PLAN 1:400
D. Pharm
cottage
Principal
M.I.T. Institute of Technology
Meerut (U.P.) 250 001