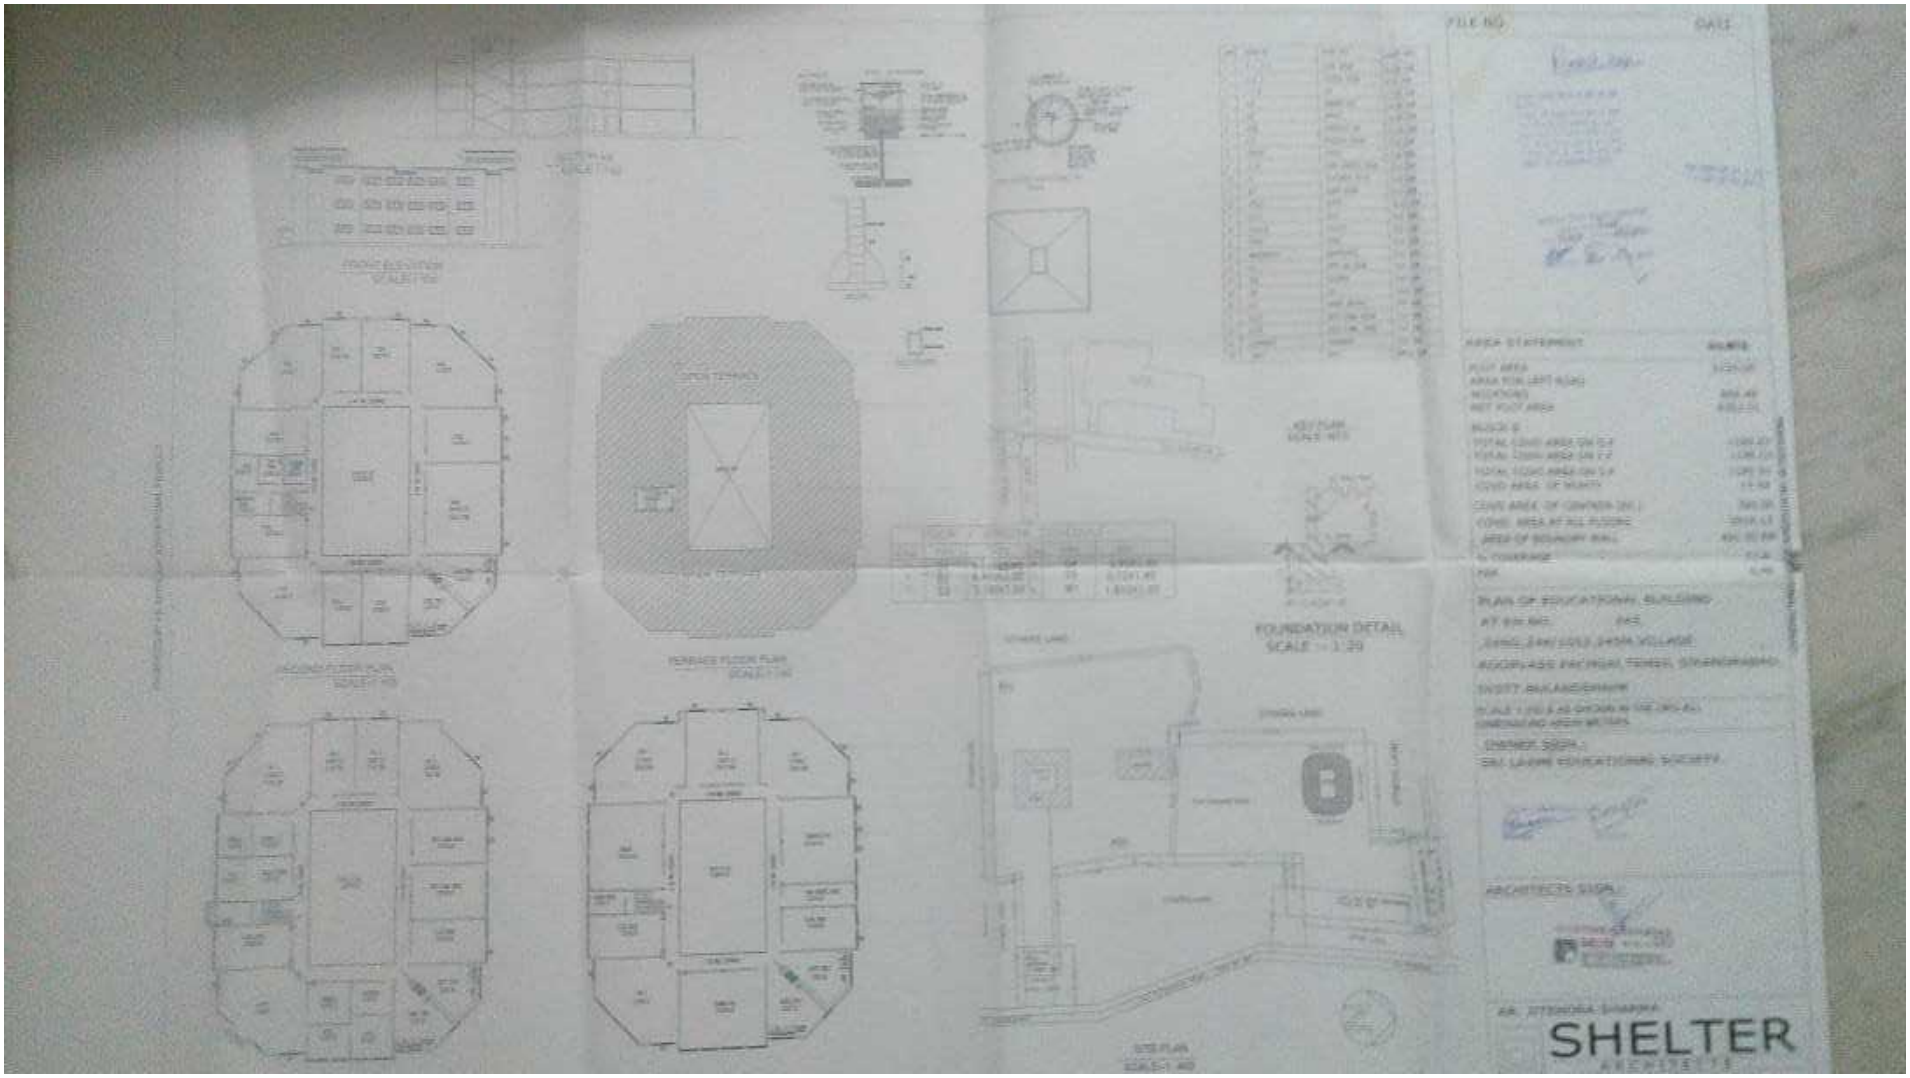
FOUNDATION DETAIL
SCALE - 1:20
SHELTER
ARCHITECTS