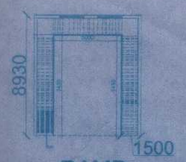

RAMP

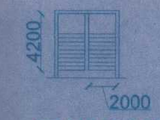

STAIR CASE

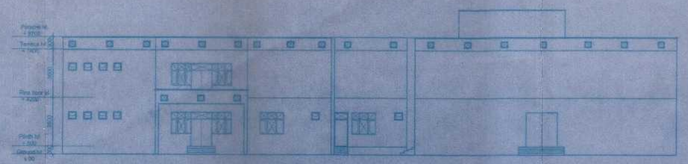

FRONT ELEVATION

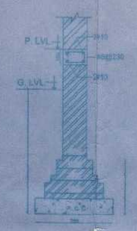

(INNER WALL)
DETAIL OF FOUNDATION OF WALL

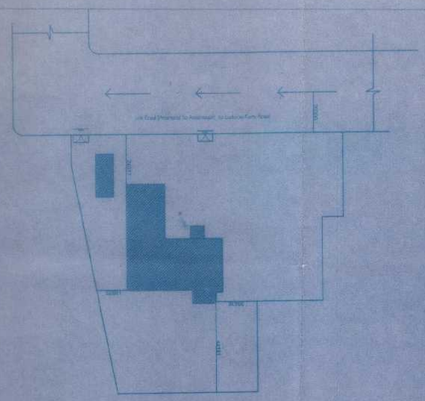

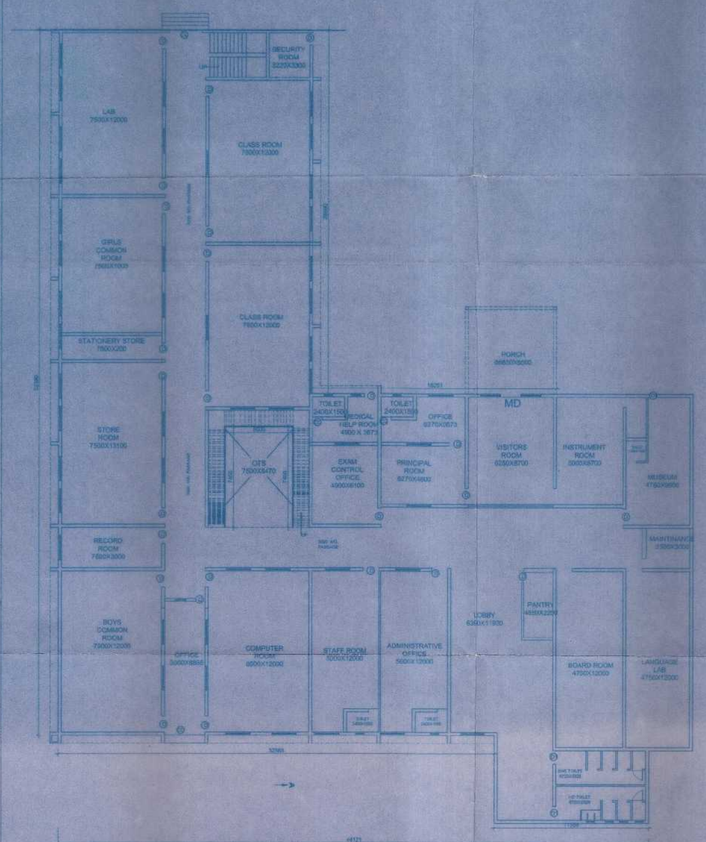

PROPOSED GROUND FLOOR PLAN
SCALE 1:100

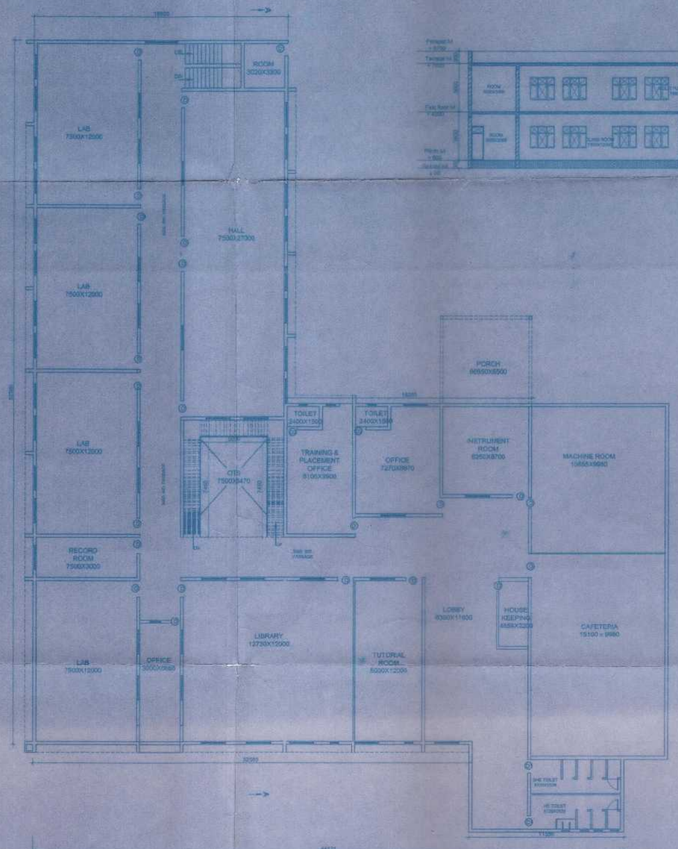

PROPOSED FIRST FLOOR PLAN
SCALE 1:100

FRONT ELEVATION

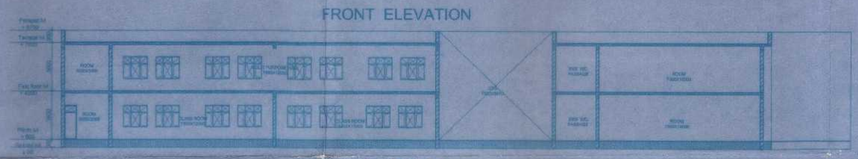

SECTION AT AA

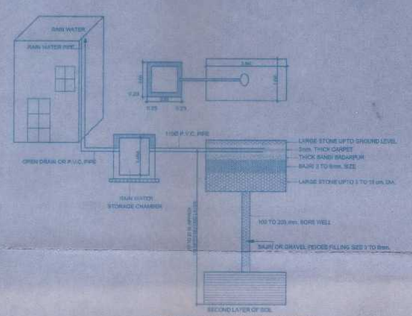

"RAIN WATER COLLECTION"

परमिट संख्या..1931.....दिनांक..17.12.2019
की शर्तों के अधीन स्वीकृत

अवर अभियन्ता अभियन्ता अपर मुख्य अधिकारी अध्यक्ष
जिला पंचायत-बाराबंकी

BUILDING INFORMATION SCHEDULE

PLOT NO.	SCHEME/COLONY	TOWN	DISTRICT
1151ka, 1151/2 1153/1	M. D. COLLEGE AMARSANDA	BARABANKI	BARABANKI
✓ INSTITUTIONAL	COMMERCIAL	INDUSTRIAL	
ORDINARY ✓	IMPORTANT	HAZARDOUS	IS:1893
V(X)	IV(VIII)	III(VII)	IS:1893
	$\alpha 0=0.04$	$\beta H=1.0$	IS:1893

4. FOUNDATION
4.1 SOIL TYPE AT SITE (NOTE 2) ROCK/STIFF ✓ MEDIUM/SOFT LIQUIFIABLE EXPENSIVE(B.C.)
4.2 TYPE OF FOUNDATION STRIP INDIV. COL. FOOTINGS/RAFT BEARING PILES FRICTION PILES IS:1893
5. LOAD BEARING WALL BUILDINGS (N.A.) NOT APPLICABLE
5.1 BUILDING CATAGORY A(DC H< .05) B(<= .05TO.06) C(DC .05TO<.09) D(DC .06TO<0.12) E(DC > 0.12) IS:4326
5.2 BEARING WALLS BRICK STONE SOLID BLOCK HOLLOW BLOCK ADOBE
5.3 MORTAR [NOTE 4] C: S=1:6..... C:L:S=1..... L:S=1..... CLAY MUD
5.4 FLOORS R.C. SLABS STONE SLABS ON JOINTS PREFAB FLOORING ELEMANTS
5.5 ROOF STRUCTURE FLAT LIKE FLOORS / PITCHED TRUSSED/ RAFTERED / A FRAME / SLOPPING R.C. SLAB
5.6 ROOF COVERING CGI SHEETING AC SHEETING CLAY TILES/SLATE WOOD SHINGLE

5.7	OPENING IN WALLS	CONTROL USED ON SIZES? YES/NO/NA	CONTROL USED ON LOCATION? YES/NO/NA	STRENGTHING AROUND? YES/NO/NA	IS:4326 IS:13828
5.8	BANDS PROVIDED	PLINTH BAND	LINTEL BAND	ROOF/EAVE BAND	CABLE BAND RIDGE BAND -DO-
5.9	VERTICAL BARS	AT CORNERS OF ROOMS	AT JAMBS OF OPENINGS	-DO-	
5.10	STIFFENING OF PREFAB FLOORS ROOFS	R.C. SCREED & BAND CONNECTORS	PERIPHERAL BAND AND	DIAGONAL PLANKS AND AROUND BAND	IS:4326
6.	R.C. FRAME BUILDING (YES)				
6.1	BUILDING SHAPE	BOTH AXES NEAR SYMMETRICAL	ONE AXES NEAR SYMMETRICAL/UNSYMMETRICAL (TORSION CONSIDERED)		
6.2	INFILLS PARTITIONS	OUT OF PLANE STABILITY CHECK? YES/NO	IN PLANE STIFFNESS CONSIDERED? YES/NO	IS:1893 IS:4326 IS:13920	

6.3	DUCTILE DETAILING OF R.C. FRAMES	BEAMS? YES/NO	COLUMNS? YES/NO	BEAM COLUMN JOINT? YES/NO	SHEER WALLS? YES/NO IS:4326 IS:13920
6.4	DUCTILE DETAILING OF STEEL FRAMES (N.A.) NOT APPLICABLE	BEAMS? YES/NO	COLUMNS? YES/NO	BEAM COLUMN JOINT? YES/NO	SHEER WALLS? YES/NO SP6(6)

PROJECT:

PROPOSED BUILDING MAP FOR M.D. COLLEGE [Governed by Madhuri Devi Shikshan Sansthan] AT KHASRA NO.- 1151/Ka,1151/2,1153/1 ANSAR NAGAR, AMARSANDA, DISTT- BARABANKI

NOTE:
1. ALL DIMENSIONS ARE IN MM.

SCHEDULE OF OPENING'S

S.NO.	TYPE	WIDTH	HEIGHT	SILL	LINTEL
1.	MD	2000	2550	-	2550
2.	AD	2100	2550	-	2550
3.	D	1200	2550	-	2550
4.	D1	1000	2100	-	2100
5.	D2	1200	2550	-	2550
6.	D3	750	2100	-	2100
7.	CD	2400	2100	-	2100
8.	AW	1500	1650	900	2550
9.	W	2100	1650	900	2550
10.	W1	2400	1650	900	2550
11.	W2	1800	1650	900	2550
12.	SW	1500	2400	300	2700
13.	V	600	900	1650	2550

AREA STATEMENT

1	PLOT AREA	2.63 Acre 10625 SqMt.
2	COVERED AREA ON GROUND FLOOR	1792.80 SqMt.
3	COVERED AREA ON FIRST FLOOR	1523.62 SqMt.
4	TOTAL COVERED AREA	3316.42 SqMt.
5	PARKING AREA F.A.R	207.25 SqMt. .31
6	GROUND COVERAGE	16.87%
7	CIRCULATION AREA ON GROUND FLOOR	449.68 SqMt.
8	CIRCULATION AREA ON FIRST FLOOR	382.34 SqMt.
9		
9		
10	AMENITIES AREA ON BOTH FLOOR	77.54 SqMt.
11		
12		
13		

DRG. TITLE:
SUBMISSION DRAWING

DRG. NO.	NORTH
2019/195	
SCALE: AS SHOWN	DATE: 27-08-2018

MADHURI DEVI SHIKSHAN SANSTHAN, AMARSANDA, BARABANKI-UP
OWNER'S SIGNATURE

Er. Sanjay Krishnastha
B.Tech (I.I.T.) Madras
STRUCTURAL ENGINEER'S SIGNATURE

ARCHITECTS-
NIRVANA CONSULTANTS & ENGINEERS
ARCHITECT, INTERIOR DESIGNERS & LANDSCAPE CONSULTANTS
221-A, SAHARA SHOPPING CENTRE, LUCKNOW

ARCHITECT'S SIGNATURE