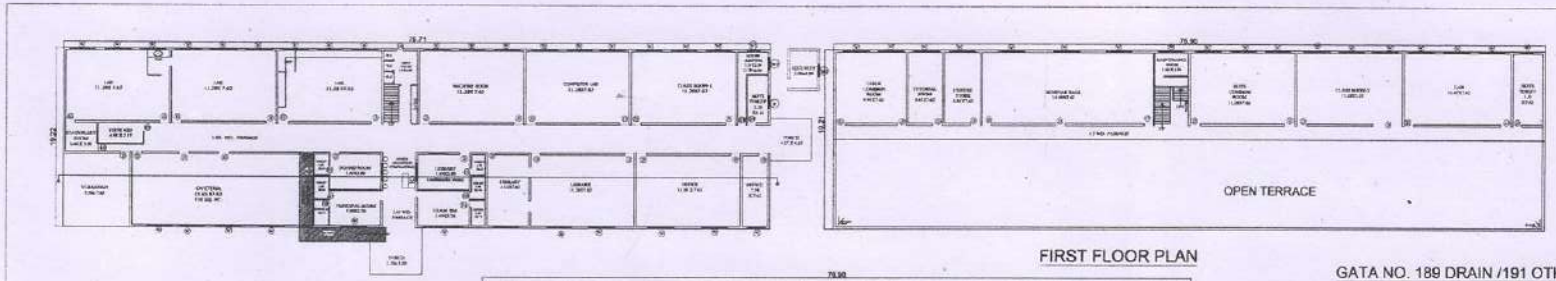

GROUND FLOOR PLAN

FIRST FLOOR PLAN

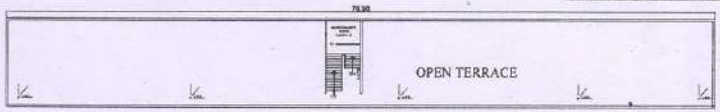

TOP FLOOR PLAN

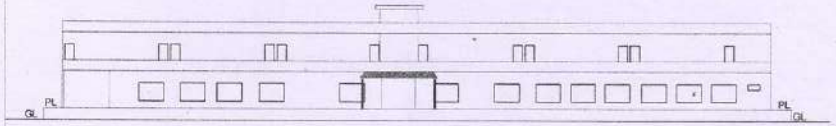

ELEVATION

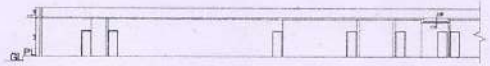

SECTION A-A

GATE & BOUNDRY WALL DETAIL

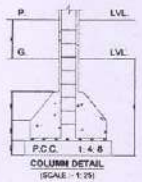

COLUMN DETAIL
(SCALE - 1:25)

TYPICAL FOUNDATION DETAIL OF COLUMN
(SCALE - 1:25)

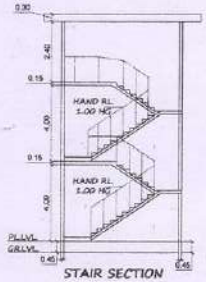

STAIR SECTION

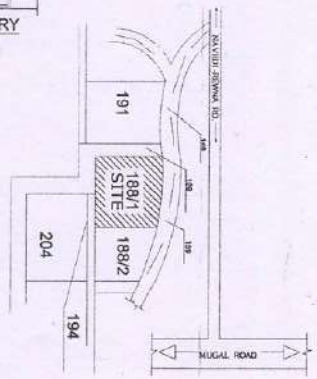

KEY PLAN

GATA NO. 189 DRAIN /191 OTHERS PLOT
113.00

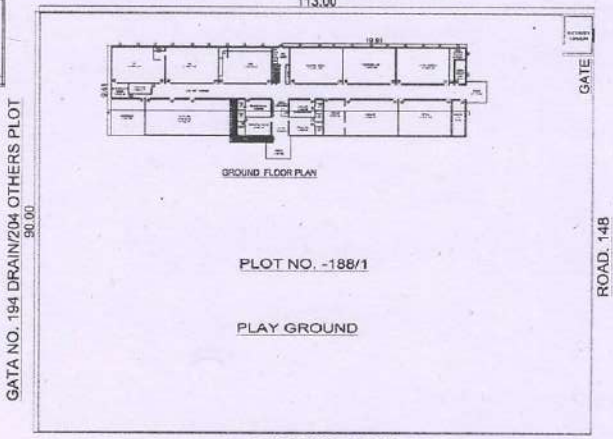

GROUND FLOOR PLAN

GATA NO. 188/2
SITE PLAN
scale - 1:200

CERTIFICATE :-
CERTIFIED THAT THERE IS NO ANY PROPER
OR ROAD MAINTAINED BY ANY GOVT. DEPTT
ORBELONGING TO RAILWAY ADMINISTRATIO
WITH IN 30 MT. ROAD FROM THE SITE IN
QUESTION.

SPECIFICATION :-

1 - LIME CONC. IN FOUNDATION	1:
2 - B/W IN SUPER STRUCTURE WITH C.C	1:
3 - R.C.C. WORK	1:
4 - 4 CM. TH. D.P.C.	1:
5 - CEMENT PLASTER ON WALL	1:
6 - CEMENT PLASTER ON CEILING	1:

SCHEDULE OF DOOR'S & WINDOW

S.NO.	SYMBOL	SILL LVL.	LINT. LVL.	SIZ
1 -	D	0.00	2.10	1.0
2 -	D1	0.00	2.10	0.9
3 -	D2	0.00	2.10	0.7
4-	W1	0.75	2.74	1.5
5-	W2	1.05	2.74	2.1
6-	V	2.10	2.74	0.7

AREA STATEMENT :-

1 - TOTAL PLOT AREA	1
2 - COVD. AREA ON GROUND FLOOR	1
3 - COVD. AREA ON FIRST FLOOR	4
7 - TOTAL PROPOSED COVD. AREA	1

SCALE :- 1:100, 1:200,1:25

DRAWING :- CORPORATION

NORTH :- N

PROPOSED BUILDING DAYANAND DINANA
OF PHARMACY , BICHHIPUR REWNA (A UN
LALITA DEVI DINANATH SACHAN CHARITAB
EDUCATION TRUST) SITUATED AT BICHHI
GHATAMPUR KANPUR NAGAR

OWNED BY :-
SMT. LALITA DEVI DINANATH SACH
CHARITABLE EDUCATION TRUST 1
SWAROOP NAGAR KANPUR -208 00

MANAGER :-
YOGESH KR.SACHAN
SMT. LALITA DEVI DINANATH SACH
CHARITABLE EDUCATION TRUST 1
SWAROOP NAGAR KANPUR -208 0

SIGN. OF OWNER :-

ARCHITECT PLANNER
MEMBER OF COUNCIL OF
ARCHITECTURE
DISTT. KANPUR NAGAR

SIGN. OF ENR :-