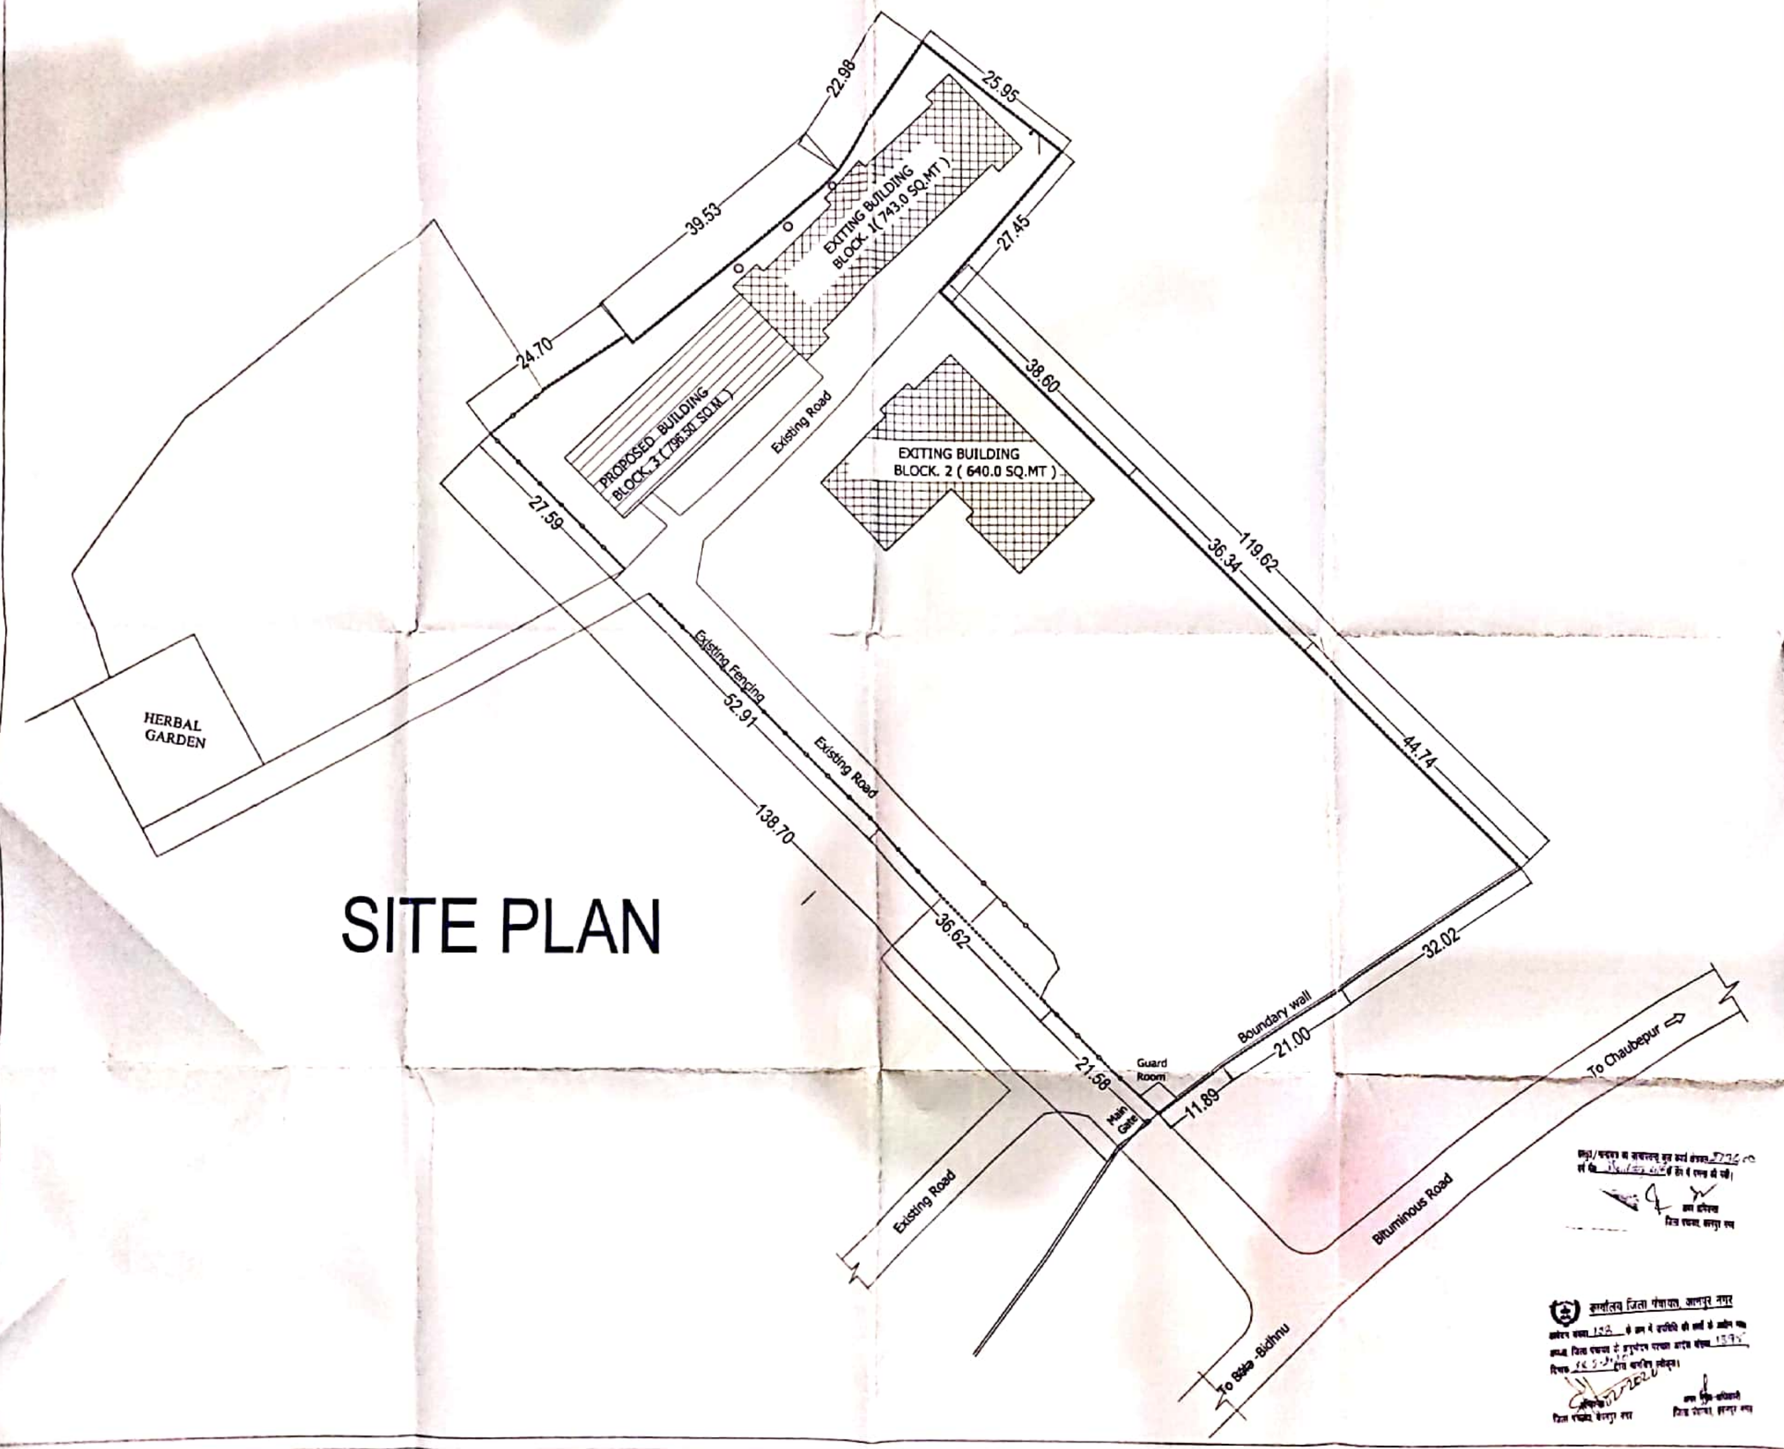

SITE PLAN

BUILDING PLAN

CERTIFICATE—

It is certified that there is no road or property maintained by any govt. or belonging to rly. adminsitration with in 30m from the site in question.

CERTIFICATE—

It is certified that the building plan is prepared as per bhavan nirman upvidhi and master plan 2021.

SCHEDULE OF AREA—

TOTAL SITE AREA	10501.68 SQ.M
TOTAL BUILT -UP AREA OF BLOCK. 1	2408.92 SQ.M.
TOTAL BUILT -UP AREA OF BLOCK. 2	1269.08 SQ.M.
TOTAL BUILT -UP AREA OF BLOCK. 3	2736.00 SQ.M.
TOTAL COVD AREA	6412.00 SQ.M

VIDYA BHAVAN COLLEGE OF PHARMACY ON FIELD NO 98, 99,100,101, 102, 114 VILLAGE RAUTAPUR, CHAUBEYPUR TEHSIL BILLHAUR KANPUR.

THE VIDYA BHAVAN EDUCATION FOUNDATION
MANAGING TRUSTEE -MR ALOK MISRA
R/O G-14 SHANTI NAGAR KANPUR.

SCALE N.T.S

NORTH

DESIGN POINT

ARCHITECTS, INTERIOR DESIGNER, STRUCTURAL ER., LANDSCAPER, GOVT.VALUER & SURVEYOR.

OWNERS SIGNATURE

ARCH. SIGNATURE

कार्यालय जिला पंचायत, कानपुर नगर

Scanned with CamScanner