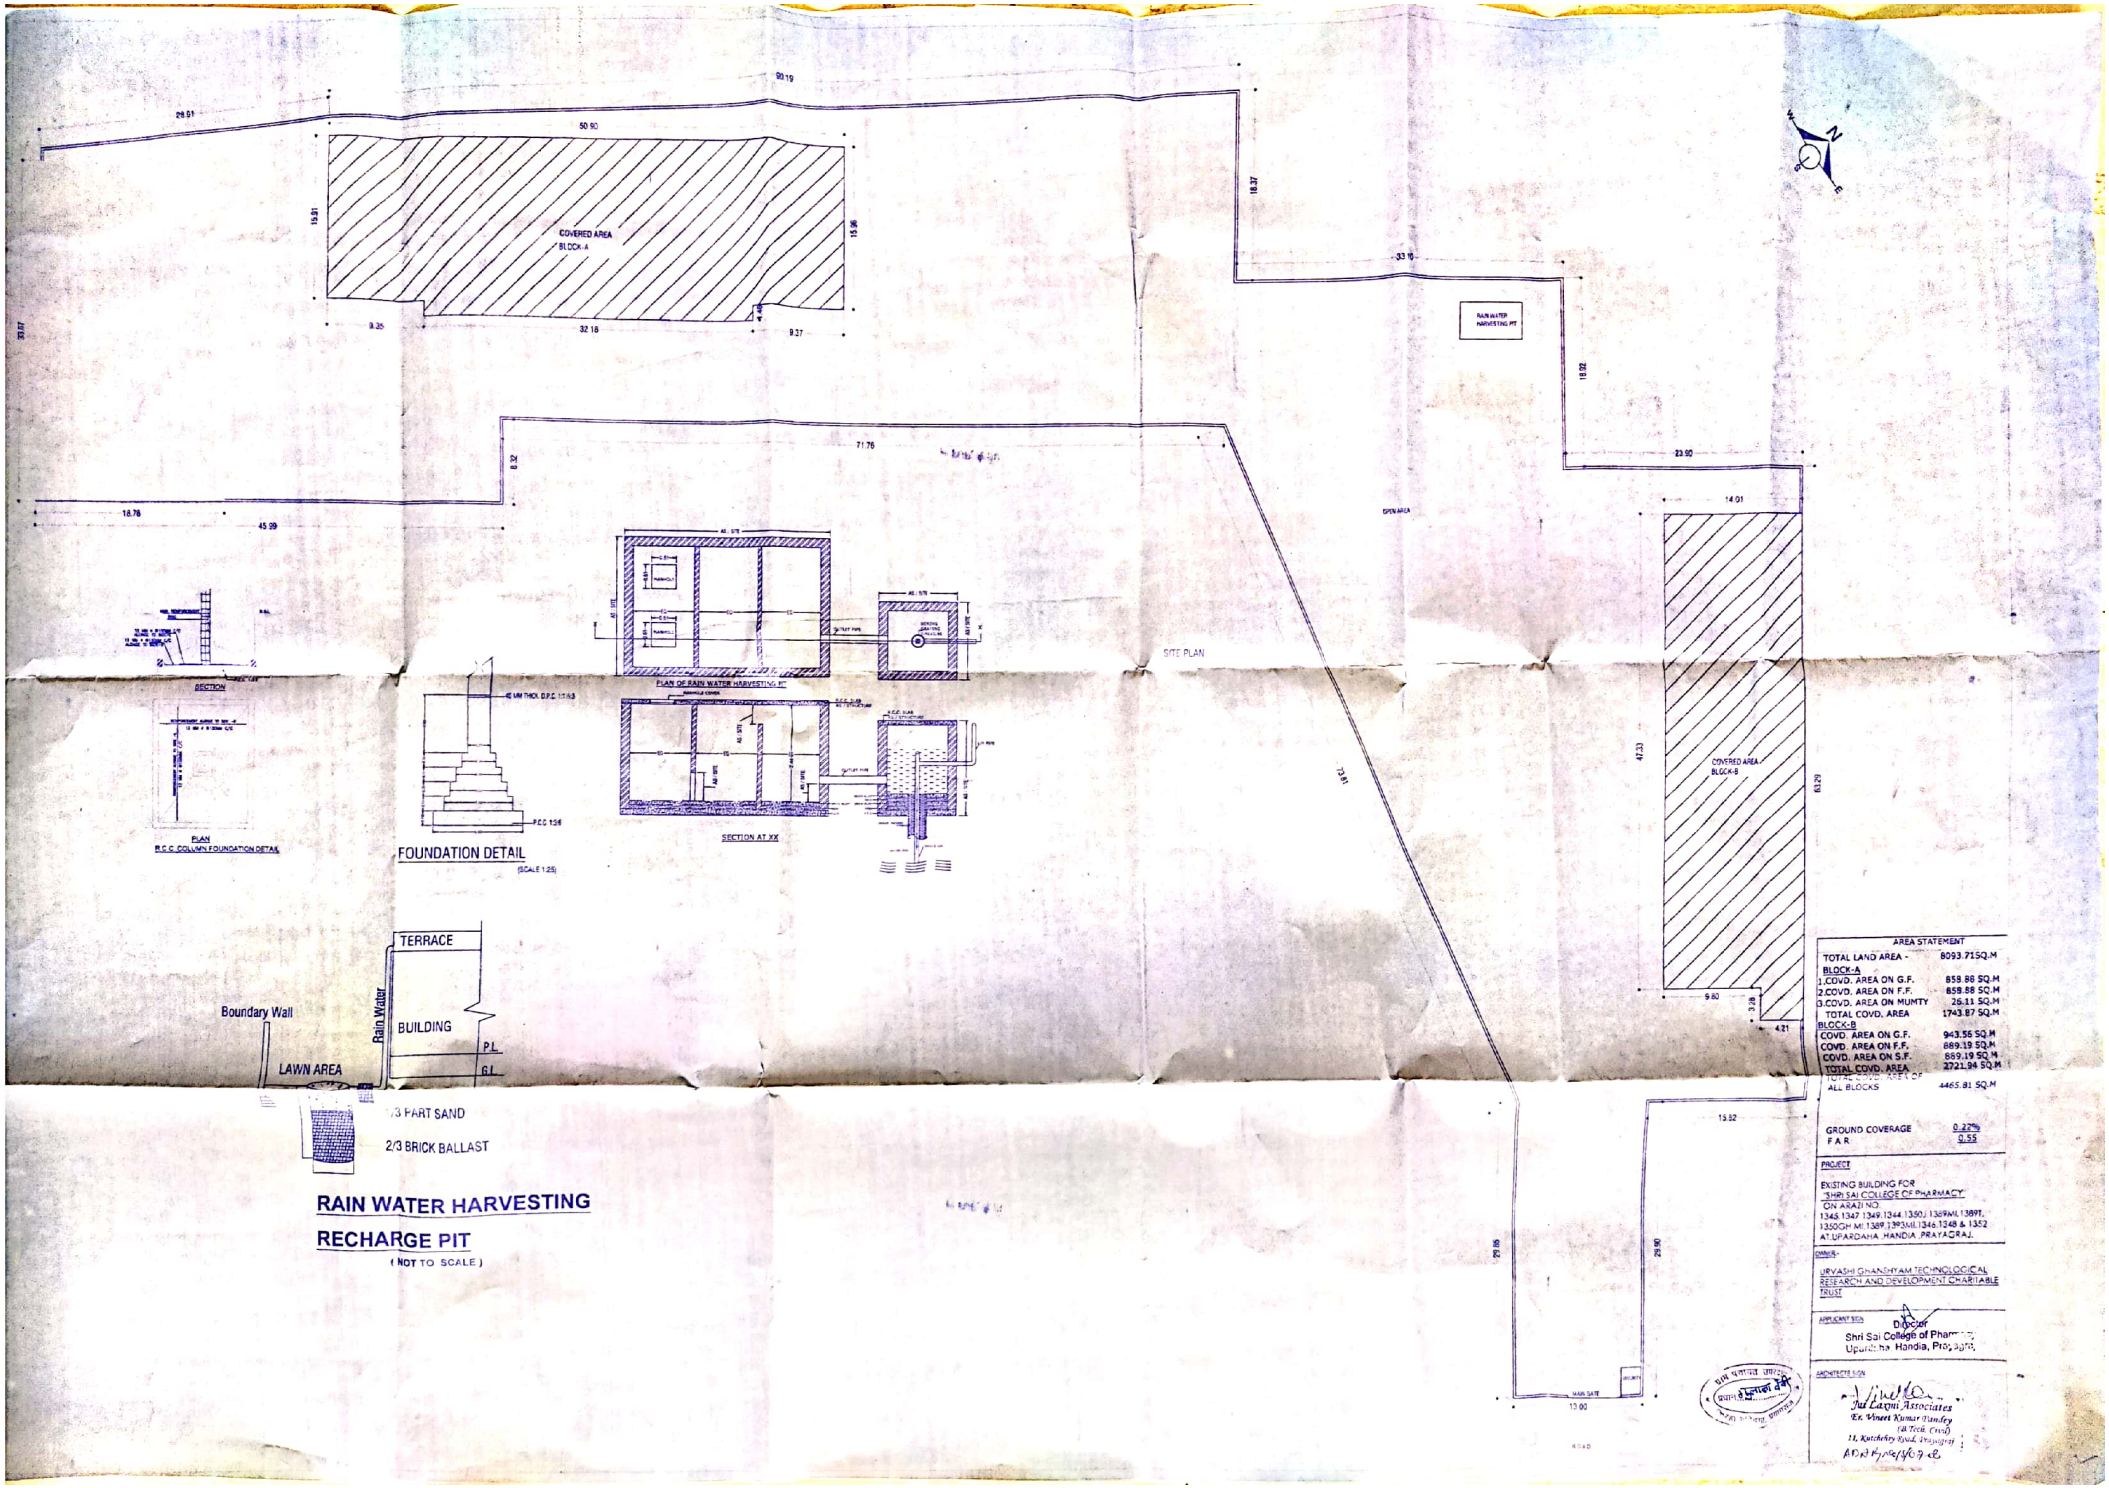

Scanned with CamScanner

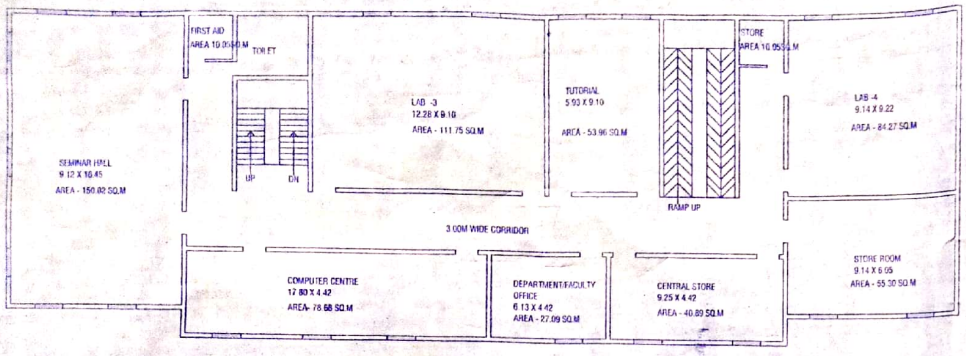

FIRST FLOOR PLAN
BLOCK-A

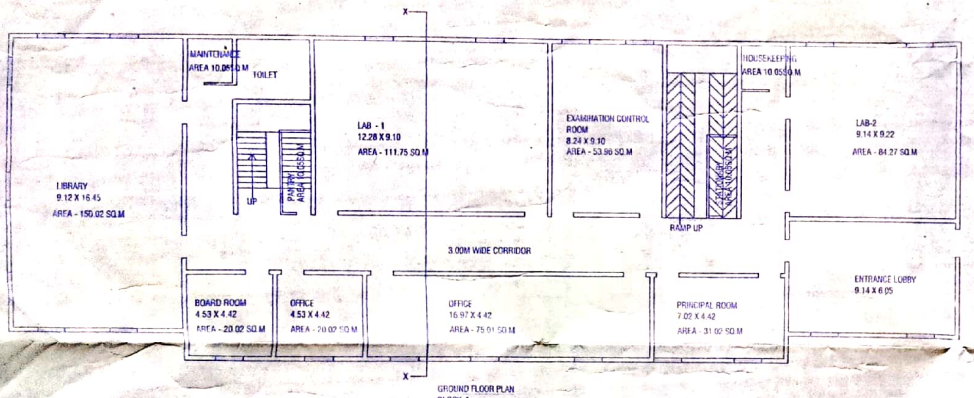

GROUND FLOOR PLAN
BLOCK-A

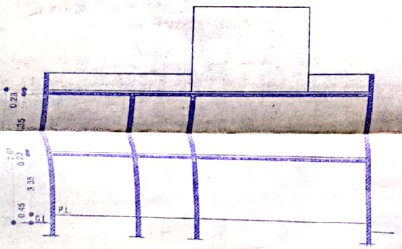

SECTION AT X-X
BLOCK-A

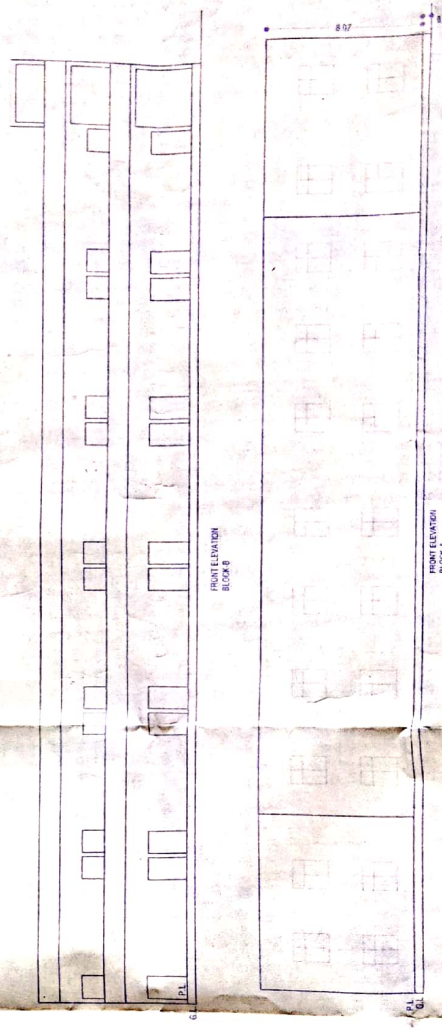

PROJECT:
EXISTING BUILDING FOR
"SHRI SAI COLLEGE OF PHARMACY"
ON KHASRA NO.
1345,1347,1349,1344,1350/J,1389/ML1389/L,
1350/GH/ML1389,1393/ML1346,1348 & 1352
AT.UPARDAHA ,HANDIA ,PRAYAGRAJ.

OWNER:-

URVASHI GHANSHYAM TECHNOLOGICAL
RESEARCH AND DEVELOPMENT CHARITABLE TRUST

BLOCK-A

TOTAL LAND AREA -	8093.71SQ.M
COVD. AREA ON G.F.	858.88 SQ.M
COVD. AREA ON F.F.	858.88 SQ.M
COVD. AREA ON MUMTY	26.11 SQ.M
TOTAL COVD. AREA	1743.87 SQ.M

APPLICANT SIGN
Director
Shri Sai College of Pharmacy
Upardaha, Handia, Prayagraj

ARCHITECTS SIGN
Sri Laxmi Associates
Er. Vineet Kumar Pandey
(B.Tech. Civil)
11, Kutchehry Road, Prayagraj
ADA/Reg. 78/07-08

Scanned with CamScanner

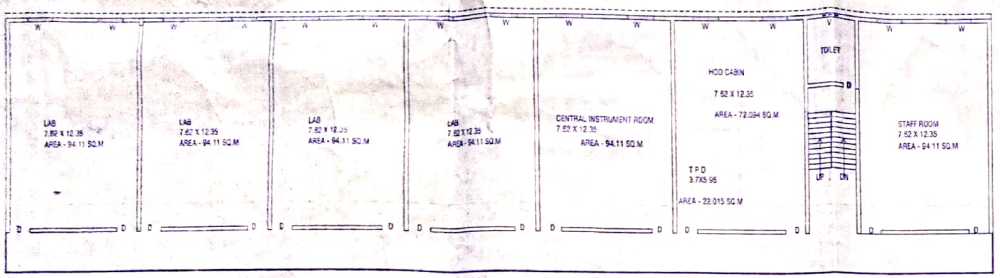

SECOND FLOOR PLAN BLOCK-B

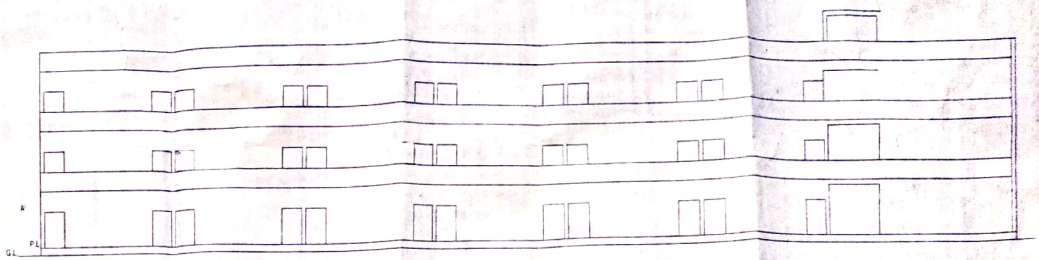

FRONT ELEVATION

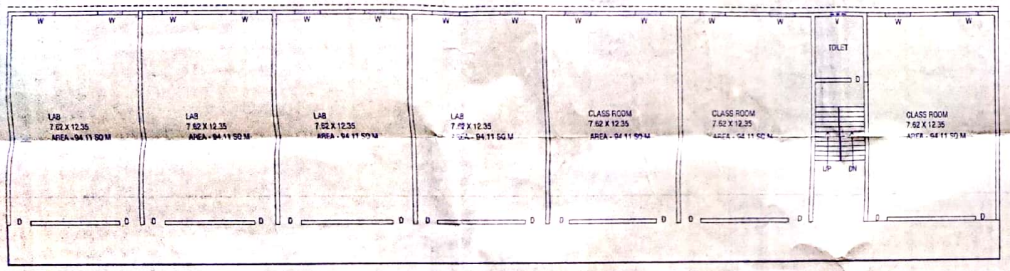

FIRST FLOOR PLAN BLOCK-B

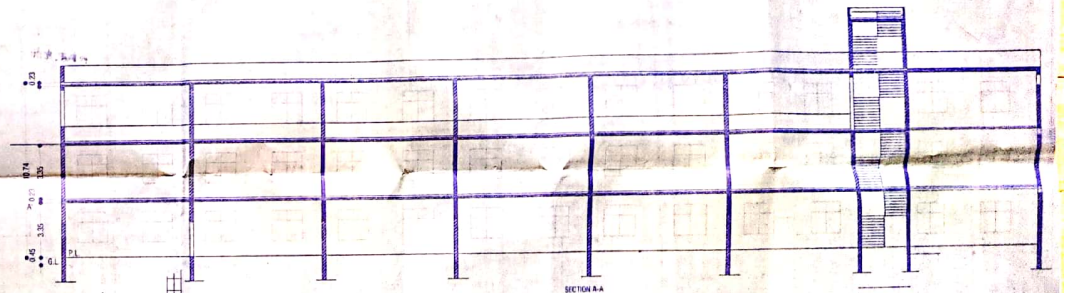

SECTION A-A
BLOCK B

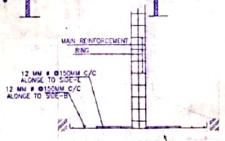

SECTION

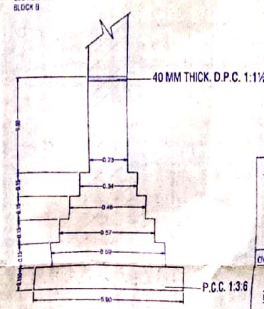

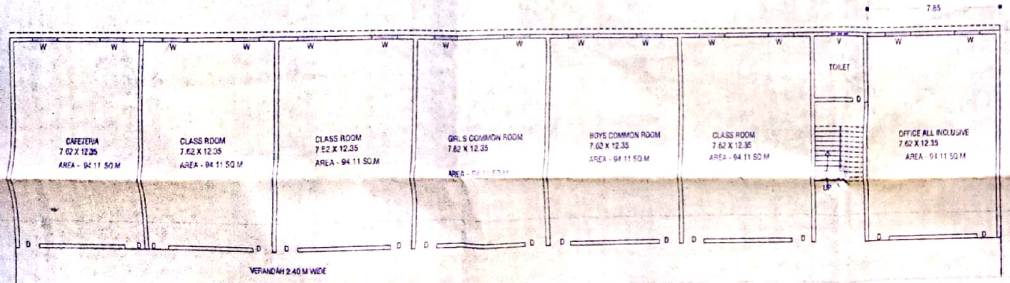

GROUND FLOOR PLAN BLOCK-B

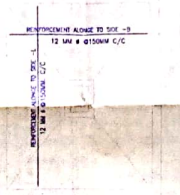

PLAN
R.C.C. COLUMN FOUNDATION DETAIL

FOUNDATION DETAIL

(SCALE 1:25)

AREA STATMENT-

TOTAL LAND AREA - 8093.71SQ.M
COVD. AREA ON G.F. - 943.56 SQ.M.
COVD. AREA ON F.F.- 889.19 SQ.M.
COVD. AREA ON S.F.- 889.19 SQ.M.
TOTAL COVD. AREA - 2721.94 SQ.M.

PROJECT:
EXISTING BUILDING FOR
"SHRI SAI COLLEGE OF PHARMACY"
ON KHASRA NO.
1345,1347,1349,1344,1350,1389MI,1389/1,
1350CH MI.1389,1393MI.1346,1348 & 1352
AT UPARDAHA ,HANDIA ,PRAYAGRAJ.

OWNER -
URVASHI GHANSHYAM TECHNOLOGICAL RESEARCH AND DEVELOPMENT CHARITABLE TRUST

APPLICANT SIGN.
Director
Shri Sai College of Pharmacy
Upardaha, Handia, Prayagraj

ARCHITECTS SIGN
Jai Laxmi Associates
Ar. Vineet Kumar Pandey
(B.Tech. Civil)
11, Kutchehry Road, Prayagraj

Scanned with CamScanner