PRODUCED BY AN AUTODESK EDUCATIONAL PRODUCT

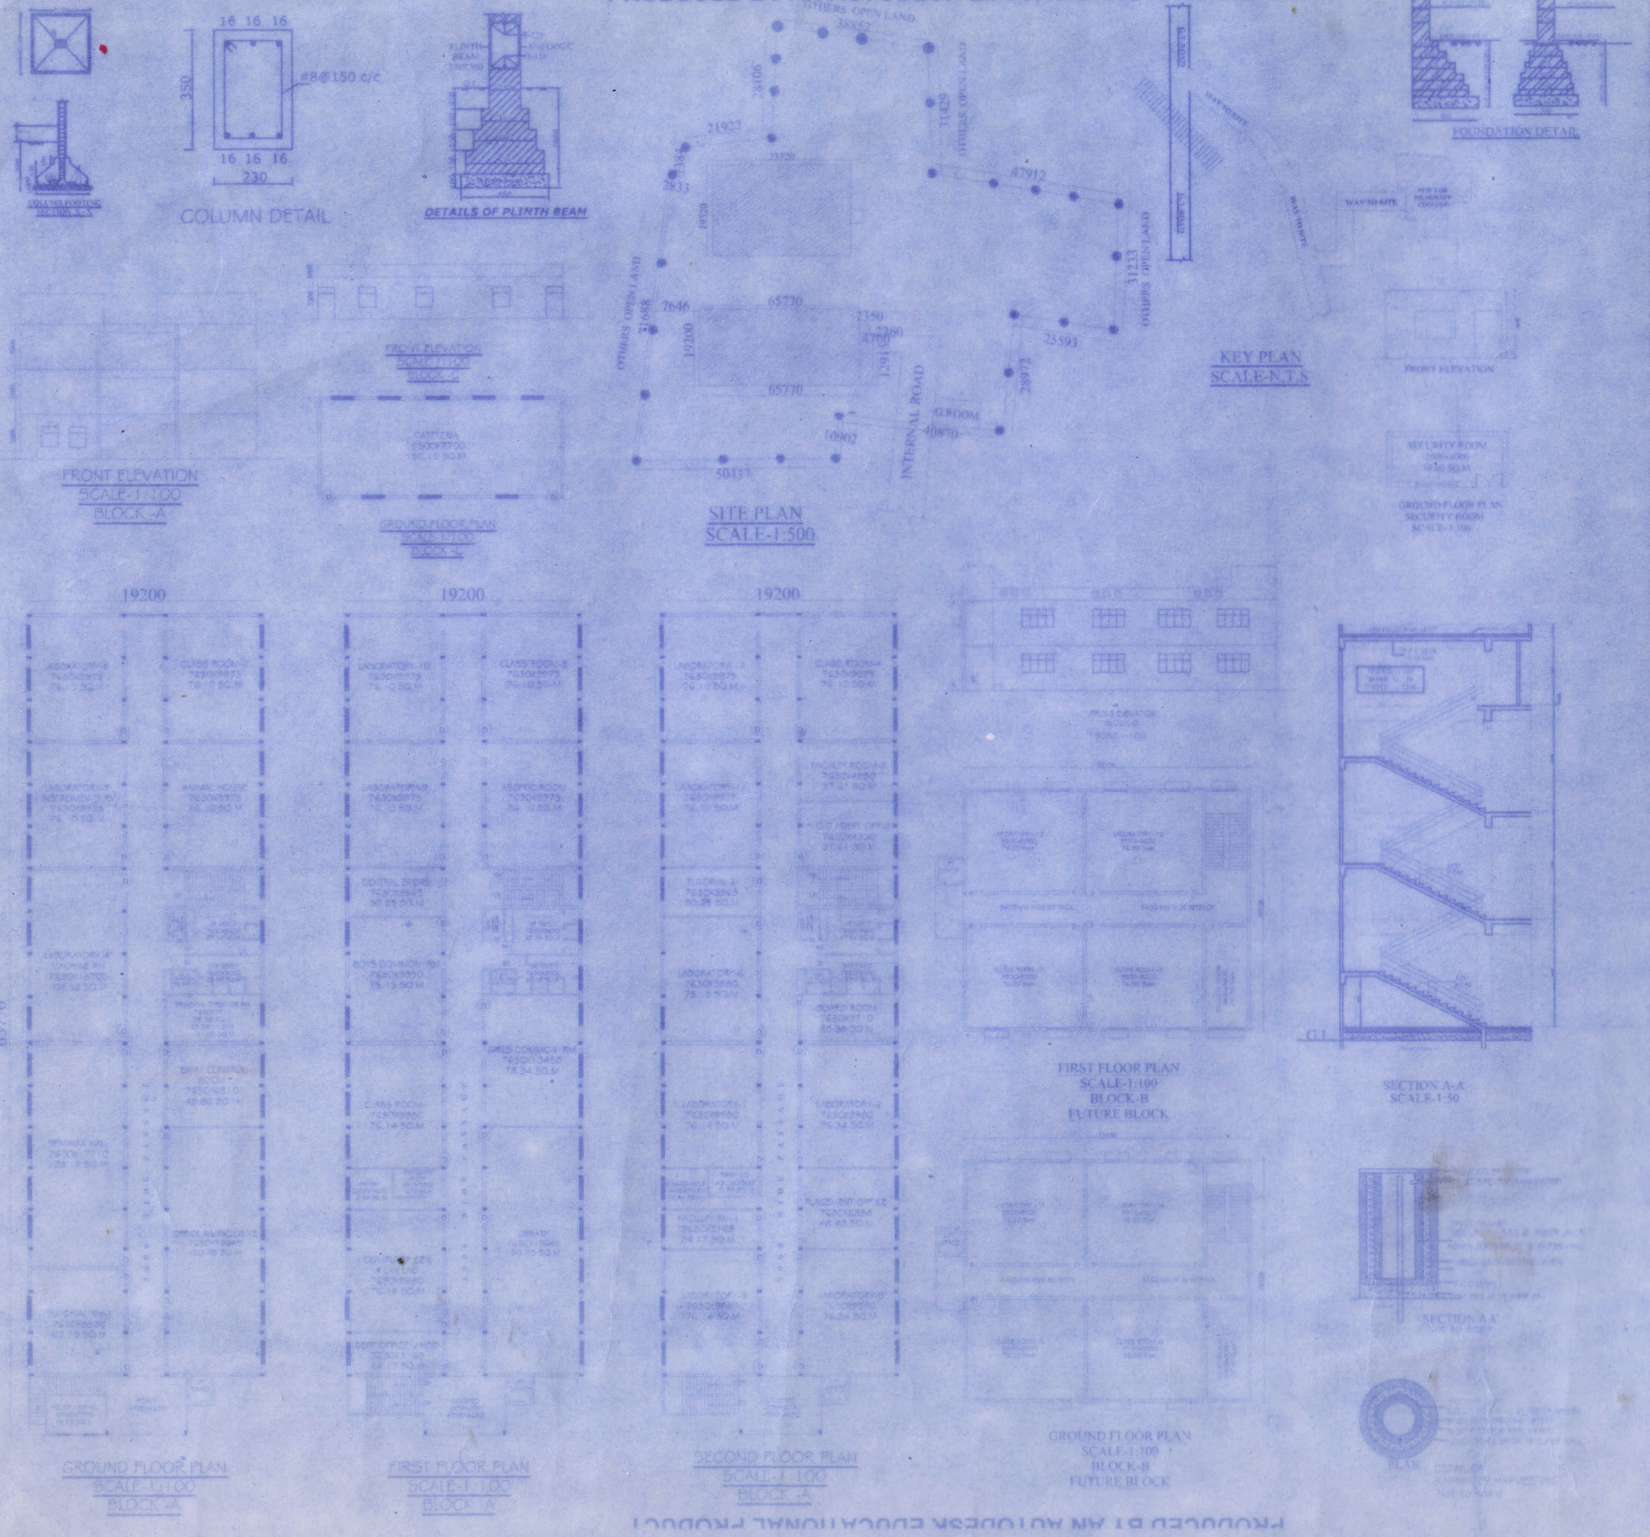

NAME OF TRUST / SOCIETY
SANTOSH KUMAR YADAV, SAINIK SHIKSHA SAMITI, MAIE DEVRALI, HANUMANGANJ DISTT. ALLAHABAD

NAME OF SCHOOL
SAINIK PHARMACY COLLEGE

SITUATION VILL. MAIE DEVRALI, HANUMANGANJ
TEH. PHOOLPUR
DISTT. PRAYAGRAJ (UP)

EXISTING PROGRAMME: D.Pharma

PROPOSED PROGRAMME: B.Pharma

GAYA NO. 342,177,178

TOTAL AREA OF LAND = 8265.00 SQ.M

AREA STATEMENTS	SQ. MT.
1. TOTAL PLOT AREA	8265.00
BLOCK-A	
2. COVD AREA ON G.F.	238.35
3. COVD AREA ON F.F.	238.35
4. COVD AREA ON S.F.	238.35
5. COVD AREA ON M.(MT)	42.0
TOTAL COVERED AREA (BLOCK-A)	3757.05
BLOCK-B	
2. COVD AREA ON G.F.	465.0
3. COVD AREA ON F.F.	465.0
TOTAL COVD AREA (BLOCK-B)	930.0
TOTAL COVD AREA (BLOCK-C)	162.87
TOTAL COVD AREA (BLOCK-A+B+C)	4849.92
GROUND COVERAGE % 22.57 %	
ACHIEVED F.A.R. 0.586	

INSTRUCTIONAL AREA
- CLASS ROOM - 1 = 76.14 SQ.M
- TUTORIAL RM - 1 = 63.55 SQ.M
- LABORATORY - 1 = 76.14 SQ.M
- LABORATORY - 2 = 76.34 SQ.M
- LABORATORY - 3 = 76.34 SQ.M
- MACHINE ROOM / LAB - 4 = 100.53 SQ.M
- LABORATORY - 5 = 76.34 SQ.M
- COMPUTER CEN. & LAN LAB = 76.14 SQ.M
- LIBRARY CUM READING RM = 150.28 SQ.M
- SEMINAR HALL = 135.12 SQ.M

ADMINISTRATIVE AREA
- PRINCIPAL/DIRECTOR RM = 31.89 SQ.M
- BOARD ROOM = 28.38 SQ.M
- OFFICE ALL INCLUSIVE = 150.28 SQ.M
- FACULTY ROOM - 1 = 24.17 SQ.M
- DEPT OFFICE / HOD = 24.17 SQ.M
- CENTRAL STORE = 30.25 SQ.M
- MAINTENANCE = 10.24 SQ.M
- SECURITY = 10.00 SQ.M
- HOUSE KEEPING = 13.00 SQ.M
- PANTRY FOR STAFF = 10.24 SQ.M
- EXAMINATION CONTROL = 49.80 SQ.M
- PLACEMENT OFFICE = 48.48 SQ.M

AMENITIES AREA
- TOILET BLOCK = 150 SQ.M
- BOYS COMMON ROOM = 75.15 SQ.M
- GIRLS COMMON ROOM = 79.94 SQ.M
- CAFETERIA = 150.15 SQ.M
- STATIONARY STORE = 10.24 SQ.M
- FIRST AID CUM SICK RM = 10.24 SQ.M

SCALE: AS SHOWN

NORTH: N

OWNER SIGN

ARCHITECT SIGN

ARCHITECTS

CONCEPT DESIGNERS
ARCHITECTS, INTERIOR DESIGNERS, ALANDSCAPE DESIGN
OFFICE : 18/133, INDIRA NAGAR, LUCKNOW
MOBILE NO. 9889058979

PRODUCED BY AN AUTODESK EDUCATIONAL PRODUCT