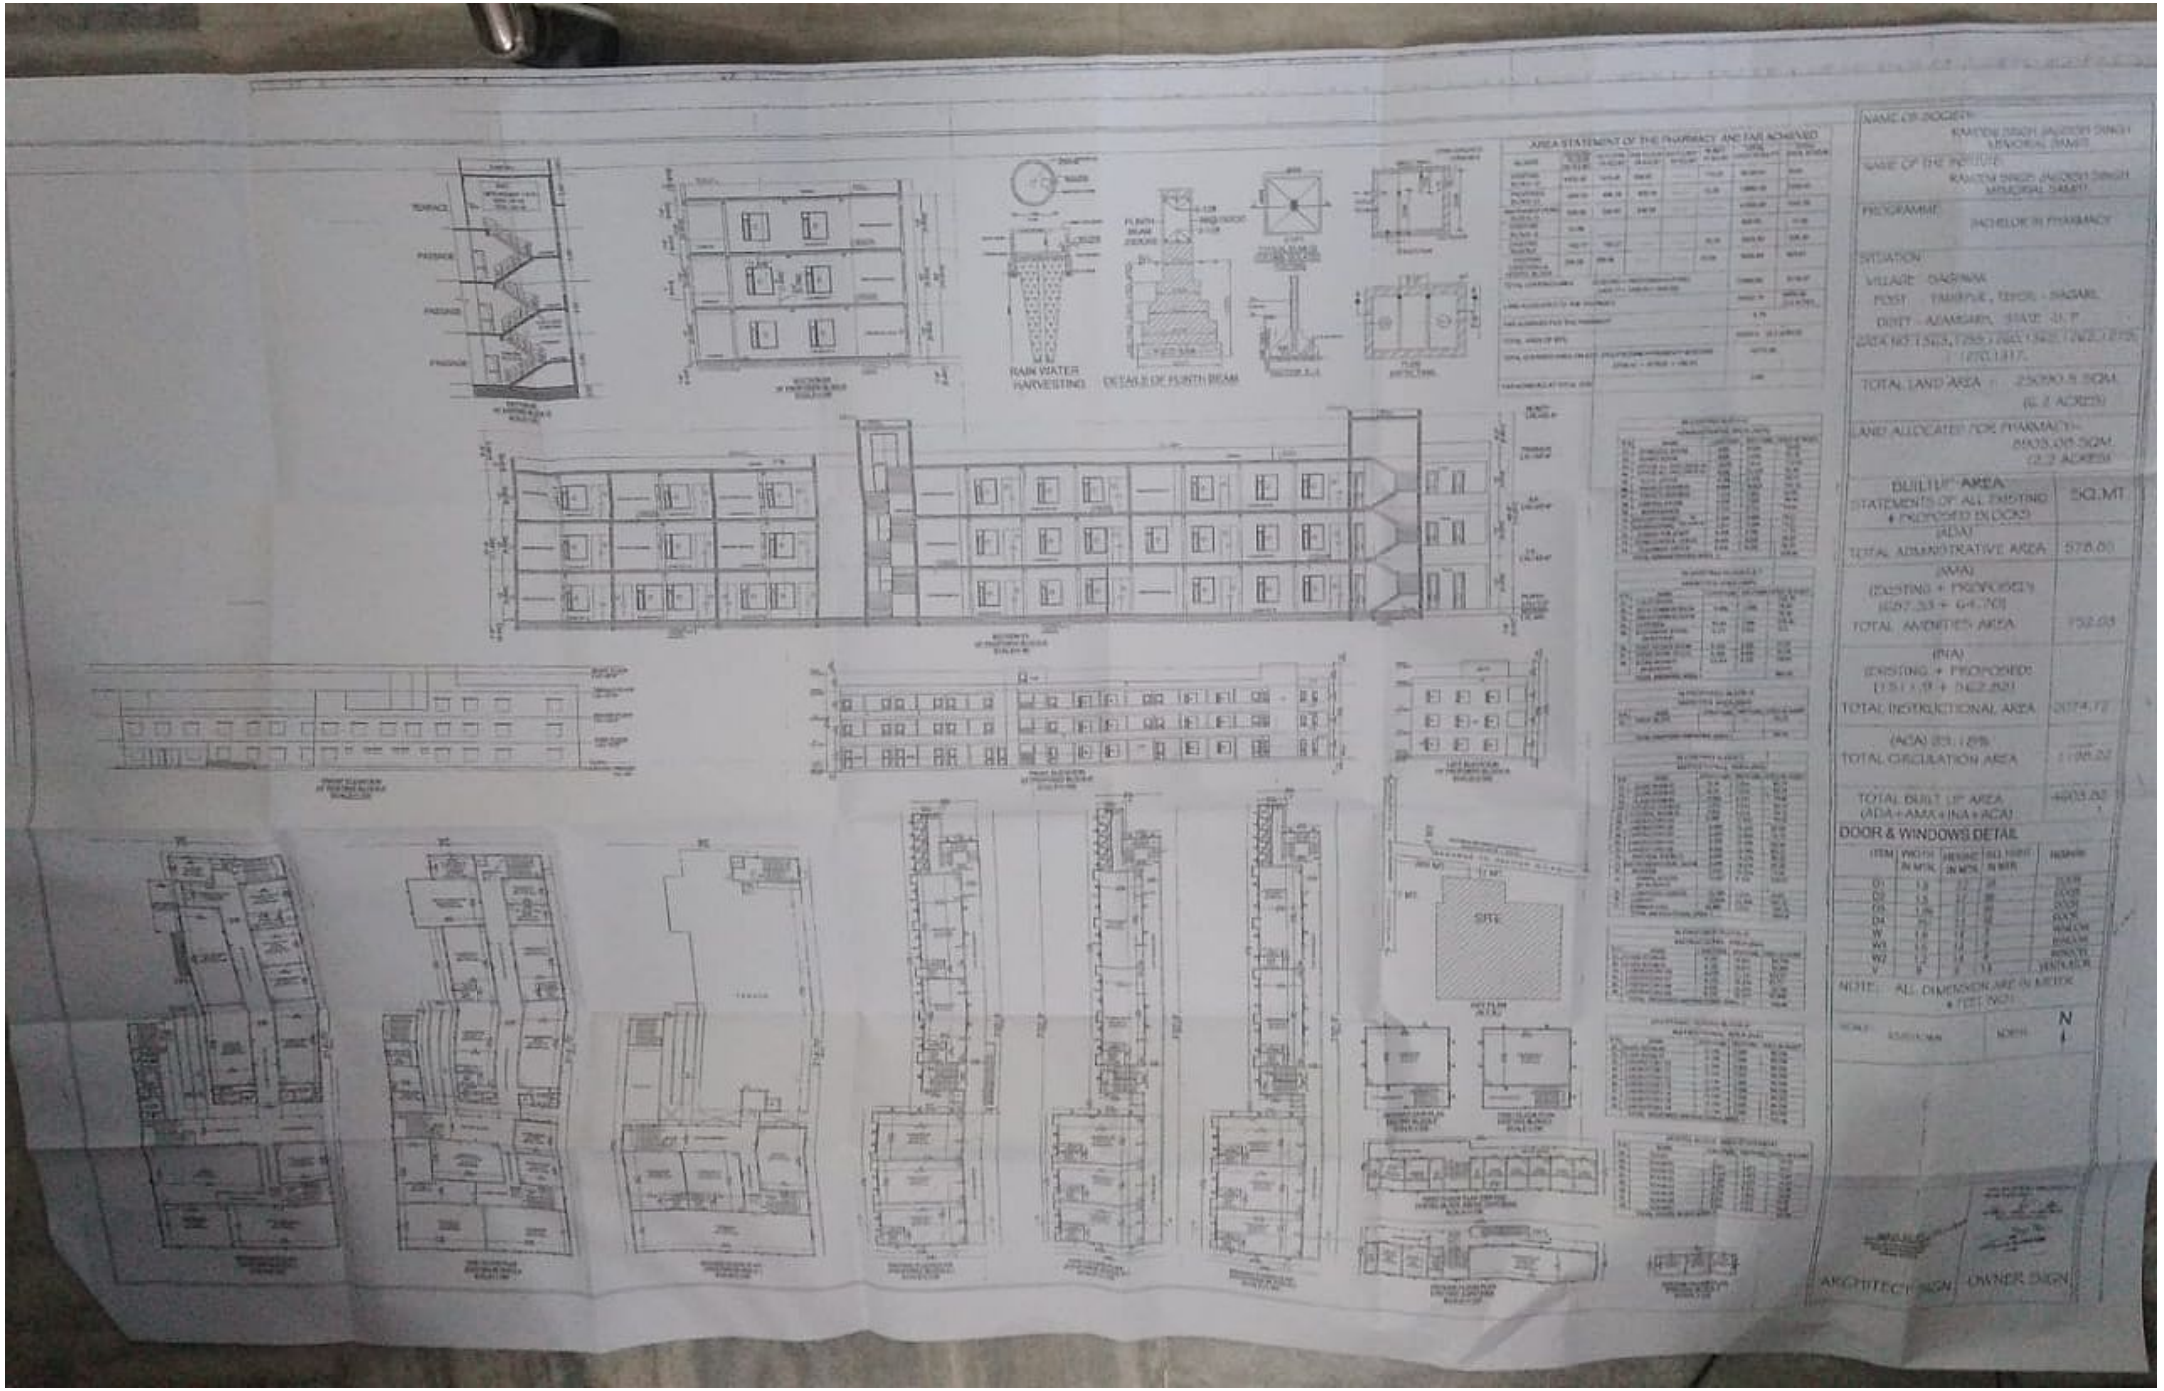
RAIN WATER HARVESTING
DETAILS OF PLINTH BEAM
AREA STATEMENT OF THE PHARMACY AND FAR ACHIEVED
NAME OF PROJECT:
NAME OF THE INSTITUTE:
PROGRAMME:
SITUATION:
TOTAL LAND AREA :
LAND ALLOCATED FOR PHARMACY:-
BUILT UP AREA STATEMENTS OF ALL EXISTING + PROPOSED BLOCKS
SQ.MT.
(ADA)
TOTAL ADMINISTRATIVE AREA
(AMA)
TOTAL AMENITIES AREA
(INA)
TOTAL INSTRUCTIONAL AREA
(ACA)
TOTAL CIRCULATION AREA
TOTAL BUILT UP AREA
(ADA + AMA + INA + ACA)
DOOR & WINDOWS DETAIL
ITEM
WIDTH IN MTS.
HEIGHT IN MTS.
SILL HEIGHT IN MTS.
REMARK
NOTE: ALL DIMENSION ARE IN METER
NORTH
SITE
ARCHITECT SIGN
OWNER SIGN