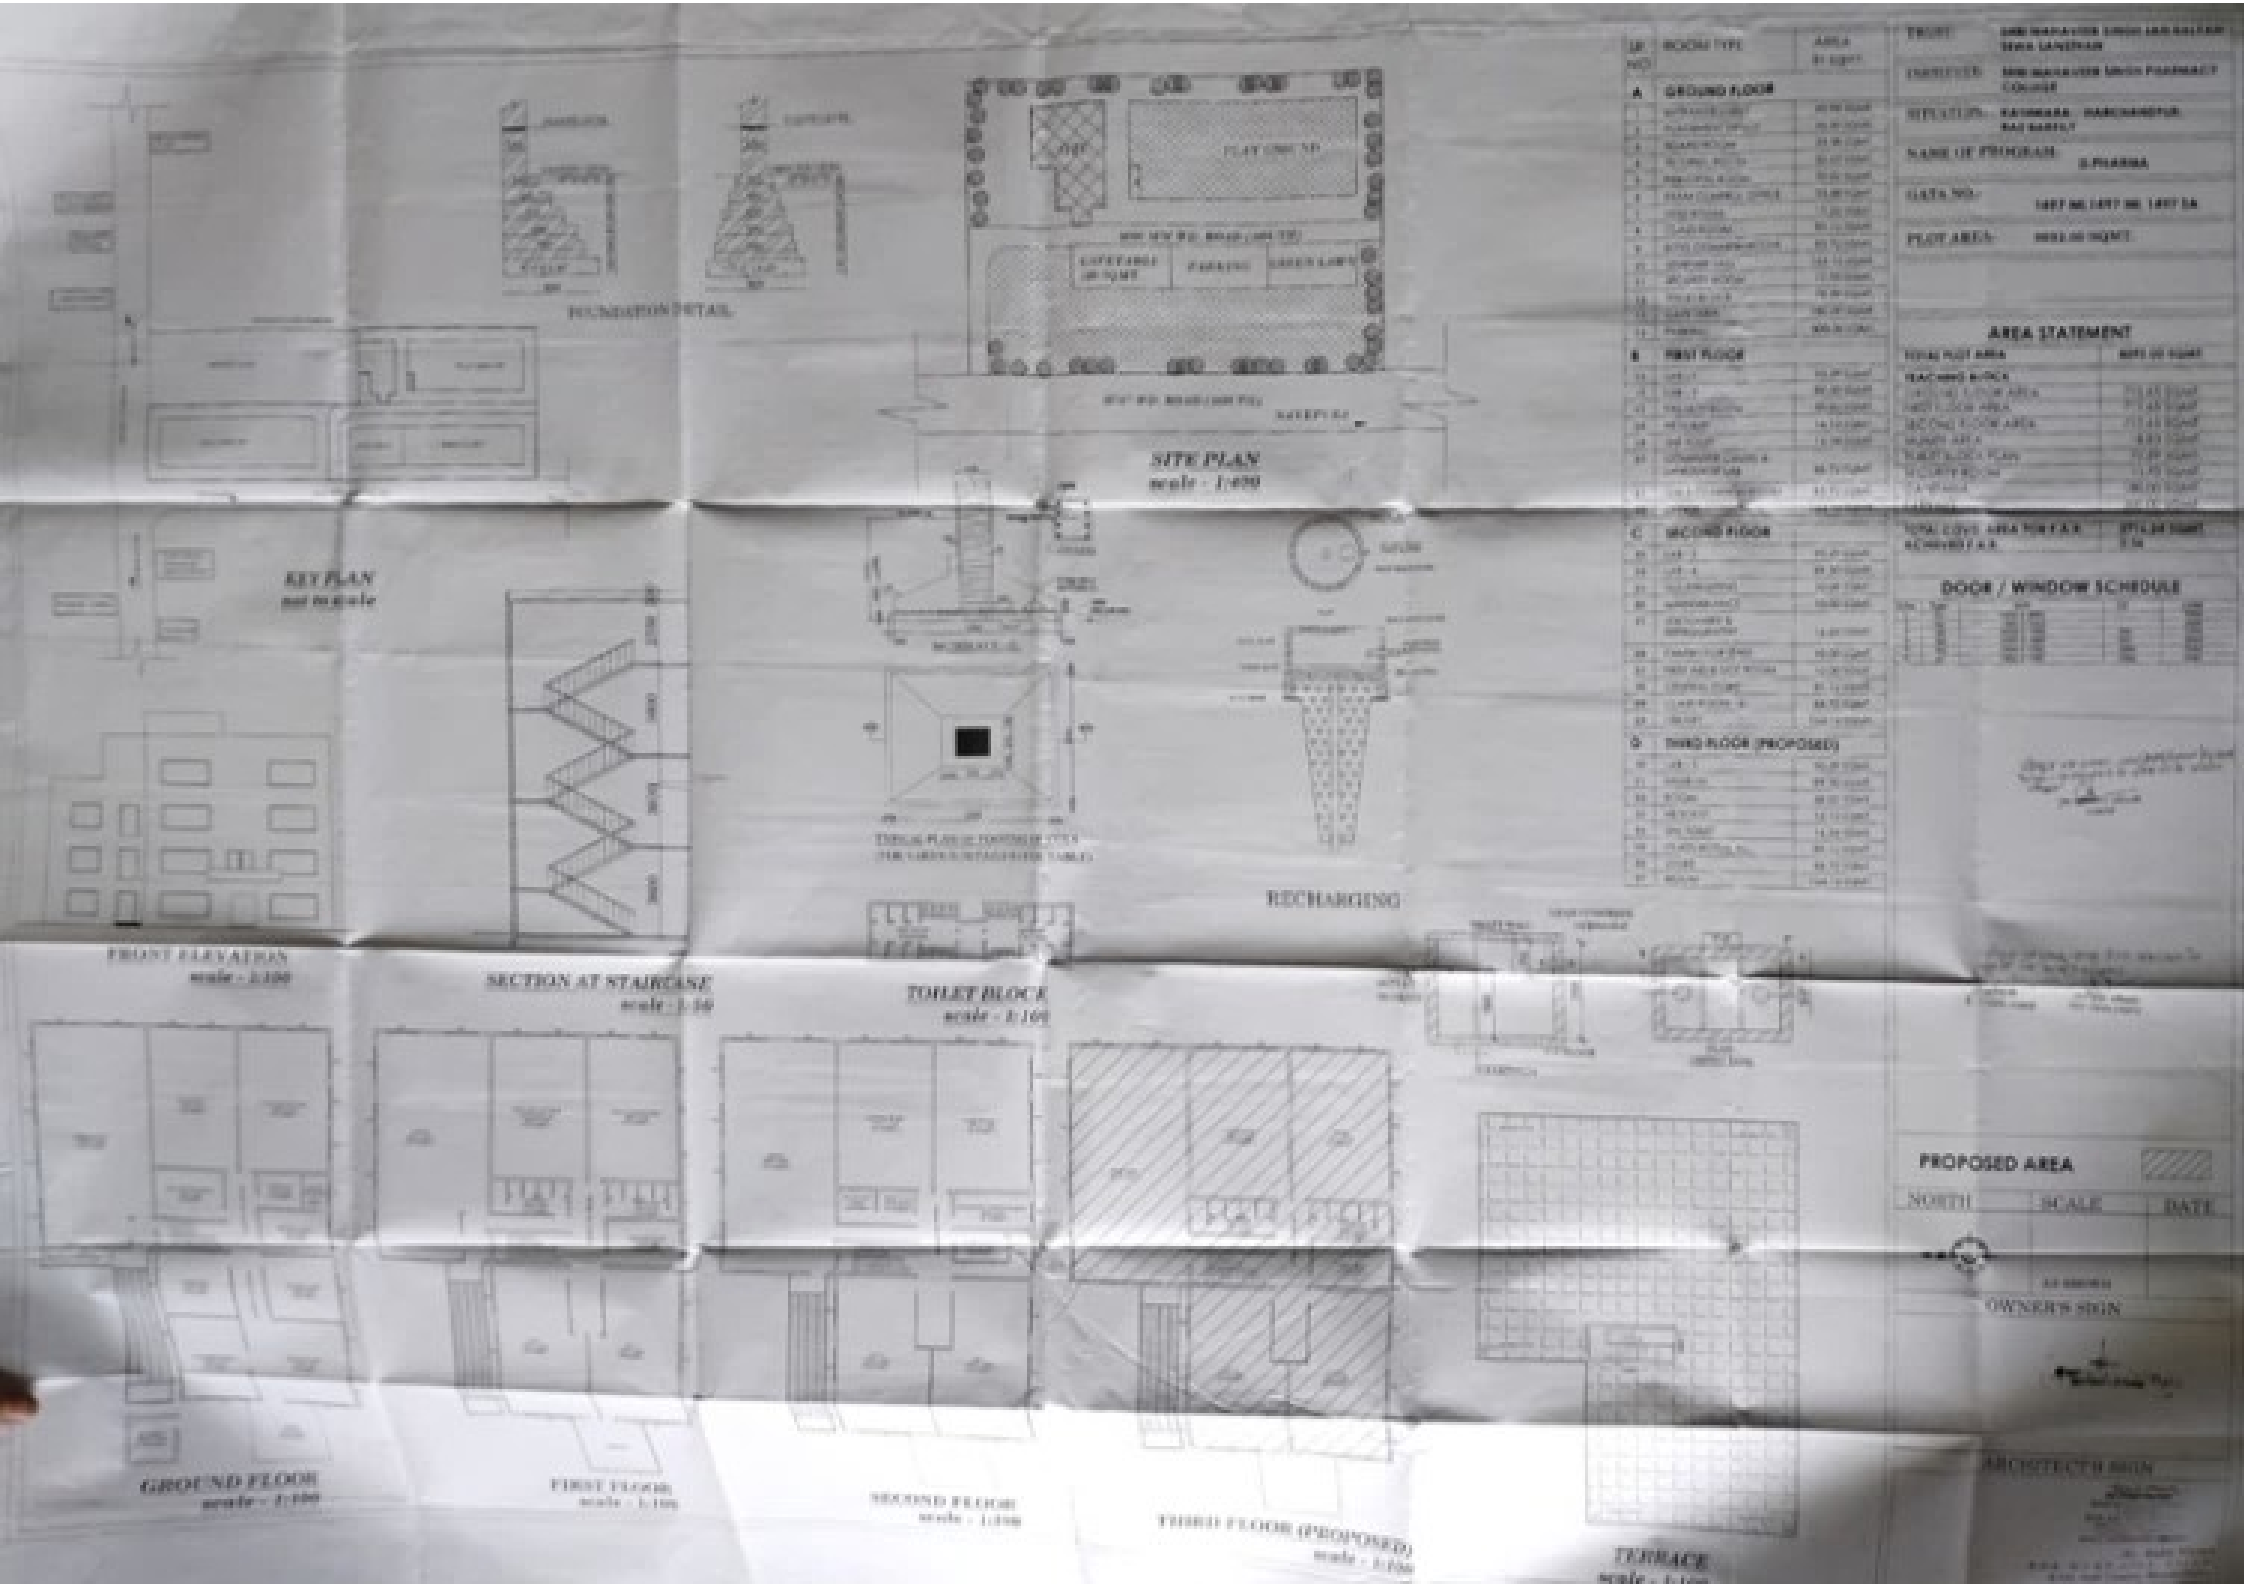
FOUNDATION DETAIL
SITE PLAN
scale - 1:400
KEY PLAN
RECHARGING
FRONT ELEVATION
scale - 1:100
SECTION AT STAIRCASE
scale - 1:50
TOILET BLOCK
scale - 1:100
GROUND FLOOR
scale - 1:100
FIRST FLOOR
scale - 1:100
SECOND FLOOR
scale - 1:100
THIRD FLOOR (PROPOSED)
scale - 1:100
TERRACE
scale - 1:100
AREA STATEMENT
DOOR / WINDOW SCHEDULE
PROPOSED AREA
NORTH
SCALE
DATE
OWNER'S SIGN
ARCHITECT'S SIGN