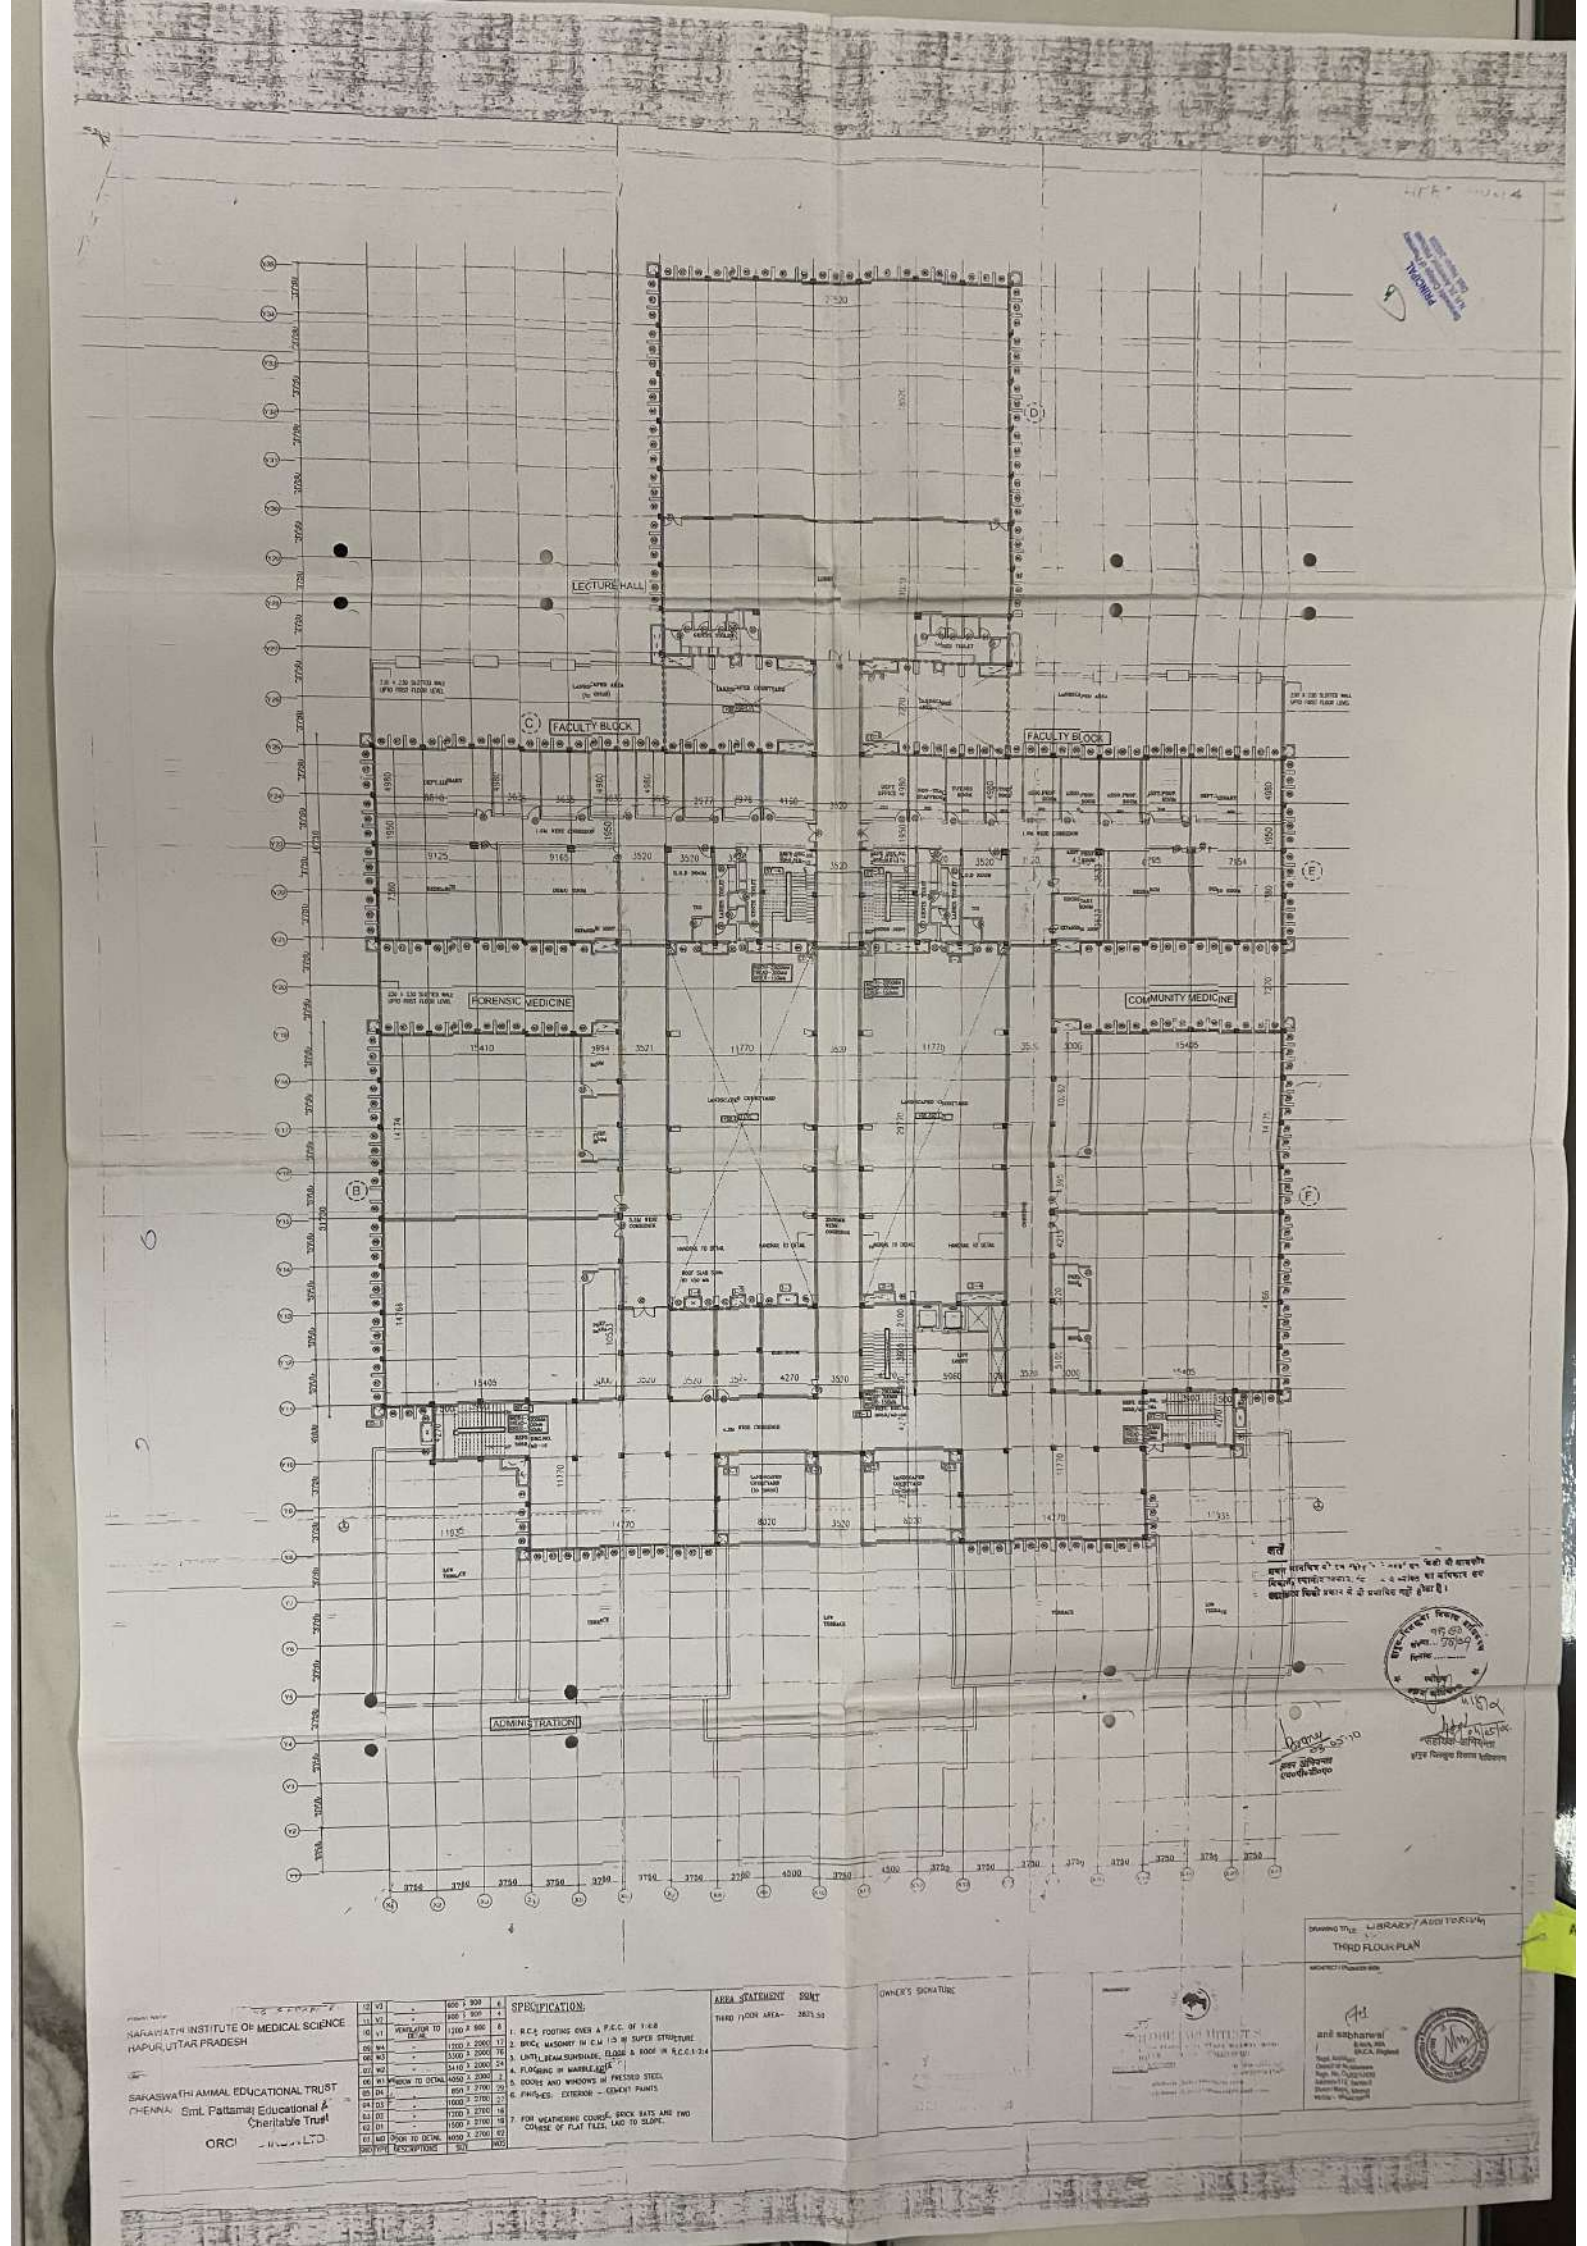
LECTURE HALL
FACULTY BLOCK
FACULTY BLOCK
FORENSIC MEDICINE
COMMUNITY MEDICINE
ADMINISTRATION
SARASWATHI INSTITUTE OF MEDICAL SCIENCE
HAPUR, UTTAR PRADESH
SARASWATHI AMMAL EDUCATIONAL TRUST
CHENNAI
Smt. Pattammal Educational & Cheritable Trust
SPECIFICATION:
1. R.C.C. FOOTING OVER A P.C.C. OF 1:4:8
2. BRICK MASONRY IN C.M. 1:5 IN SUPER STRUCTURE
3. LINTEL BEAM, SUNSHADE, FLOOR & ROOF IN R.C.C. 1:2:4
4. FLOORING IN MARBLE/KOTA
5. DOORS AND WINDOWS IN PRESSED STEEL
6. FINISHES: EXTERIOR – CEMENT PAINTS
7. FOR WEATHERING COURSE, BRICK BATS AND TWO COURSE OF FLAT TILES, LAID TO SLOPE.
AREA STATEMENT
THIRD FLOOR AREA– 2873.50
OWNER'S SIGNATURE
LIBRARY / AUDITORIUM
THIRD FLOOR PLAN
anil satpharwal