SECOND FLOOR PLAN

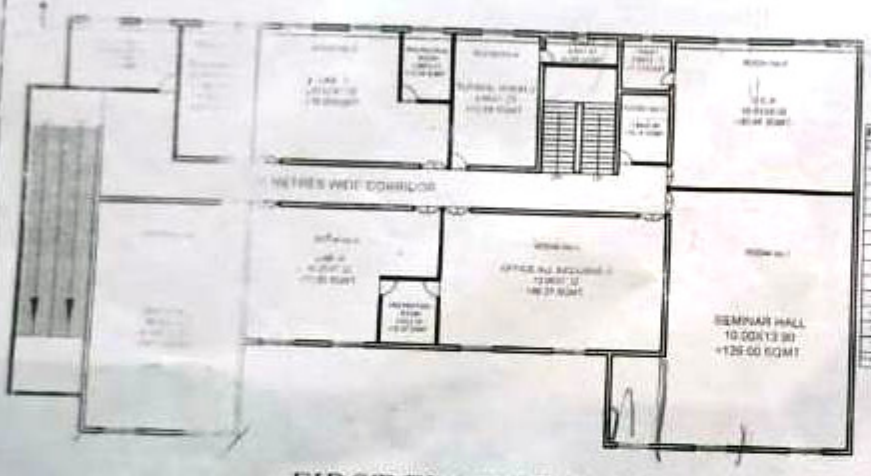

FIRST FLOOR PLAN

GROUND FLOOR PLAN

FOR OFFICE USE:

SPECIFICATIONS:

1.150 MM THICK P.C.C. IN FOUNDATION (1:4:8)(CEMENT ,COARSE SAND AND AGGREGATES).
2.BRICK WORK IN 1:6 (CEMENT AND SAND MORTAR).
3.R.C.C. IN COLUMN ,BEAM CHAJJAS ETC. IN 1:2:4(CEMENT ,SAND AND AGGREGATE).
4. 12 MM THICK CEMENT PLASTER 1:6 ON WALLS.
5.PUCCA CEMENT CONC. OR MOSAIC FLOORS.

AREA ANALYSIS

S.NO.	DETAILS OF PARTICULARS	AREA
1.	COVERED AREA OF G.F.	= 1069.56 SQMT
2.	COVERED AREA OF F.F.	= 909.62 SQMT
3.	COVERED AREA OF S.F.	= 902.45 SQMT
4.	TOTAL COVERED AREA	= 2881.63 SQMT

NORTH:	SCALE : 1:100	SHEET NO. 02
		DATE 2016

SUBMISSION DRG

THIS IS TO CERTIFY THAT THE DRAWING
1.is prepared as per the Bye-Laws
2.the title is correct and clear

CLIENT:

SULAKHAN SINGH

CLIENT's SIGN: | ARCHITECT'S SEAL & SIGN

PROJECT NAME :
EXISTING BUILDING BELONGS TO BE USED FOR "B. PHARMA & D. PHARMA COURSES" AT "GURU TEG BAHADUR PARA MEDICAL INSTITUTE" RUN BY" SARDAR BACHAN SINGH EDUCATIONAL SOCIETY "SITE AT"PART OF GATA NO-850, POWAYAN ROAD BANDA VILL.-BANDA ,TEH. POWAYAN, DISTRICT-SHAHJAHANPUR(U.P.)" PIN-242042."

NOTE:
* ALL THE DIMENSIONS ARE IN MM
* ONLY WRITTEN DIMENSIONS ARE TO BE FOLLOWED NOT MEASURED.
* THIS DRAWING IS THE PROPERTY OF C. A C. BUDAUN (U.P.) & SHOULD NOT BE COPIED OR
A [illegible] OF IT WITHOUT THE PRIOR PERMISSION OF THE ARCHITECT.

ARCHITECT : Ar. NIRMAL BINTI
B. ARCH.(U.P.)

Cheejay Associates & Consultants
OFF A.D.M.(E) RESIDENCE, 145 CIVIL LINES,BAREILLY(U.P.)