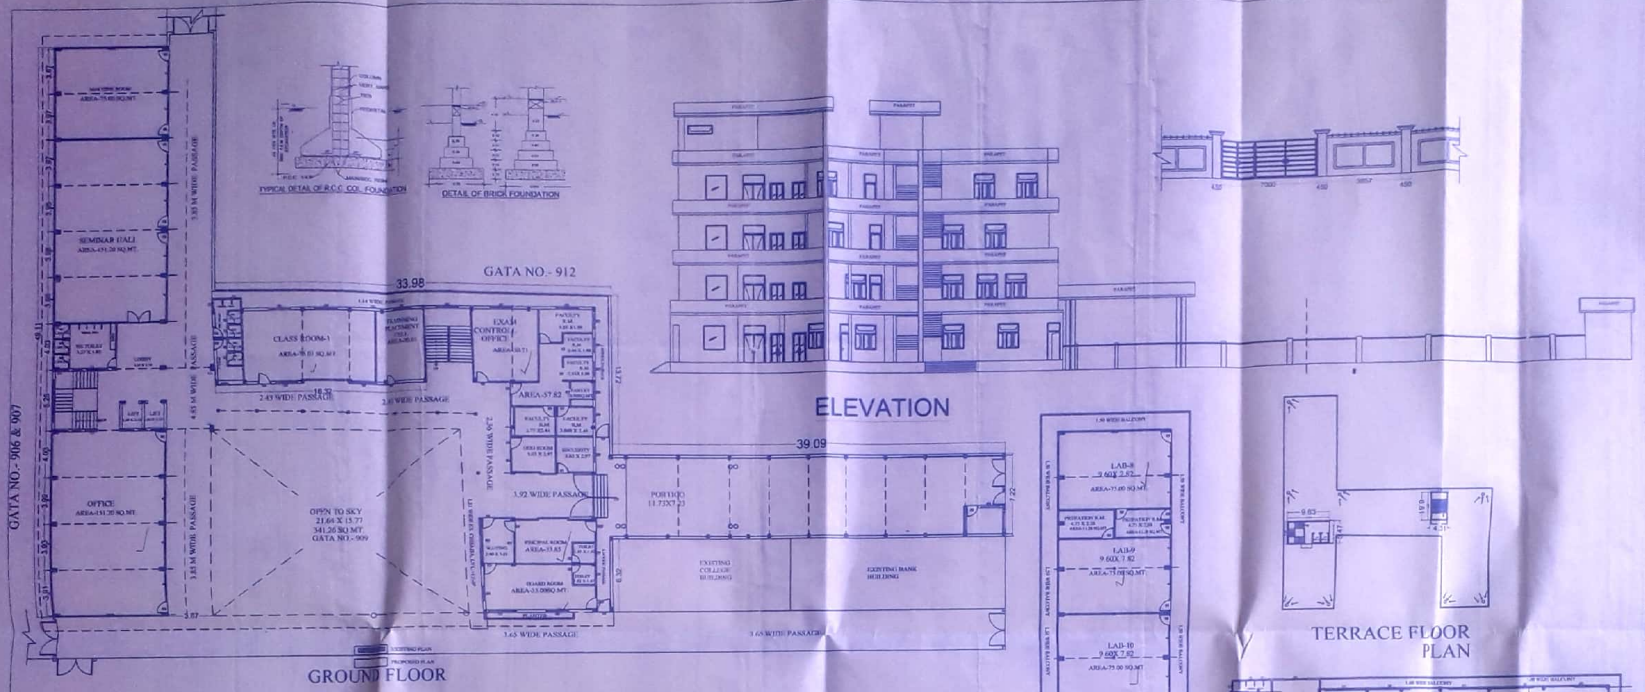

SPECIFICATION.

1. BRICK WORK IN CEMENT MORTAR 1:6
2. LEAN CONC. 1:4:8
3. PLASTER ON R.C.C. SURFACE 1:4
4. PLASTER ON BRICK WORK 1:6
5. DOOR'S & WINDOW FRAME ARE IN SAL WOOD
6. R.C.C. FRAMED STRUCTURE AS PER DESIGN MIX. MIX. CONCRETE AS PER STRUCTURE DESIGN.

SCHEDULE OF DOORS & WINDOWS

S.No.	PARTICULARS	SIZE	SILL LVL.	LINTAL LVL.
1	D	0.75X2.10	0.00	2.10
2	D1	0.90X2.10	0.00	2.10
3	D2	1.05X2.60	0.00	2.60
4	D3	1.20X2.10	0.00	2.10
5	DW	2.20X2.10	0.00	2.10
6	W	1.80X1.80	0.75	2.60
7	W1	1.20X1.80	0.75	2.60
8	W2	0.90X1.20	0.75	2.10
9	V	0.60X0.75	1.80	2.60

AREA STATEMENT:-

TOTAL LAND AREA =9750.00 sqmt.
GATA NO.904(0.1470 HECT.), 906(0.1650HECT.), 907(0.2730 HECT.)& 909(0.3900 HECT.)

COVERD AREA GROUND FLOOR = 982.42 sq.mt.
COVERD AREA FIRST FLOOR =1128.88 sq.mt.
COVERD AREA SECOND FLOOR =1126.88 sq.mt.
COVERD AREA THIRD FLOOR =1126.86 sq.mt.
COVERD AREA OF MUMMTY = 105.61 sq.mt.

TOTAL COVD AREA ALL FLOOR = 4468.61sq.mt.

ADDRESS:-

EXISTING/PROPOSED BUILDING PLAN OF **M/S SPECTRUM HI PHARMACY COLLEGE AT GATA NO.904,906,907,909,** VILLAGE JAMOLI PURE SHIV DAYAL MAJARE DAKHINWARA POST KUREBHAR PARGANA BARAUNSA **DISTRICT**-SULTANPUR U.P.GOVERN BY SHRI RAM KISHORE PANDEY MANAGING TRUSTY **ADVAIT FOUNDATION CHARITABLE TRUST AT JAMOLI** PURE SHIV DAYAL MAJARE DAKHINWARA **KUREBHAR SULTANPUR U.P.**

AUTHERISED SIGNATURY:-

SHRI RAM KISHOR PANDEY S/O SHREE CHAUHARJA PRASAD PANDEY JAMOLI KUREBHAR SULTANPUR MANAGING TRUSTY ADVAIT FOUNDATION CHARITABLE TRUST AT JAMOULI KUREBHAR SULTANPUR U.P.

OWNER SIGN / SEAL:-

RAM KISHOR PANDEY(MANAGER TRUST)

ARCHITECT/Er. SIGN /SEAL :-

AR. ATRI MISHRA (M.ARCH.) MO. NO.9450047207
M/S CONSTRUCTION ENGINEER'S & ASSOCIATES
architect, planner, landscap & vastu consultant
A HARSH NAGAR KANPUR U.P.208012
www.constructionengineers.in
email.id ceo.atrimishra@gmail.com

Scanned by CamScanner