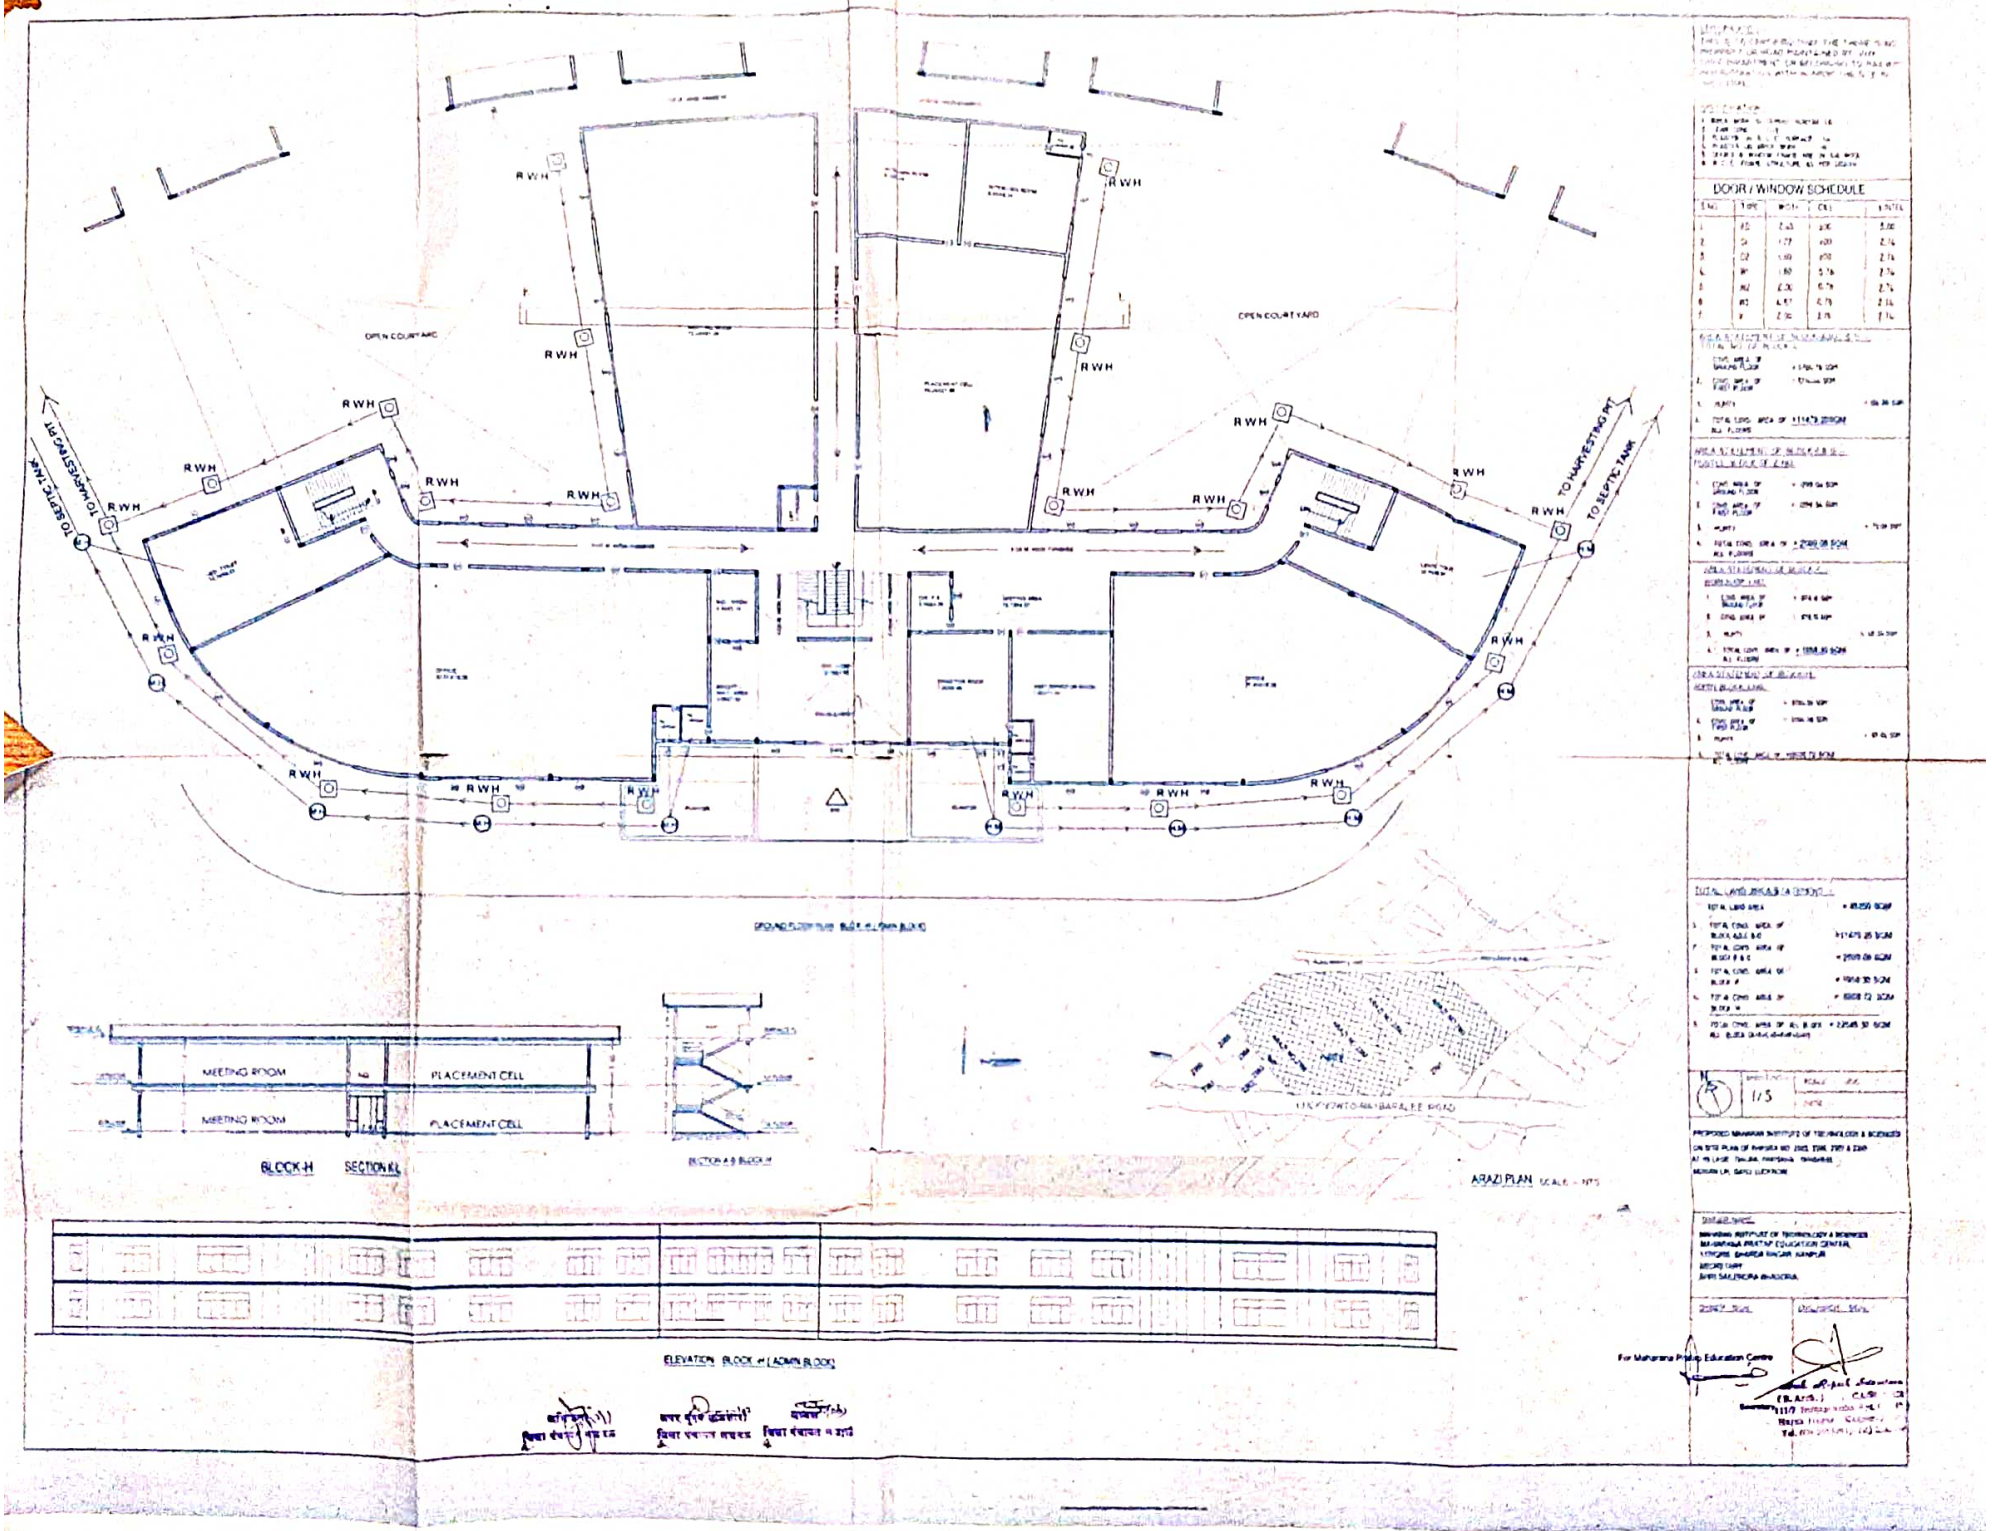
OPEN COURT YARD
OPEN COURT YARD
R.W.H
TO SEPTIC TANK
TO HARVESTING PIT
TO HARVESTING PIT
TO SEPTIC TANK
MEETING ROOM
PLACEMENT CELL
MEETING ROOM
PLACEMENT CELL
BLOCK-H SECTION-XX
SECTION A-A BLOCK-H
ARAZI PLAN SCALE - NTS
ELEVATION BLOCK-H (ADMIN BLOCK)
DOOR / WINDOW SCHEDULE