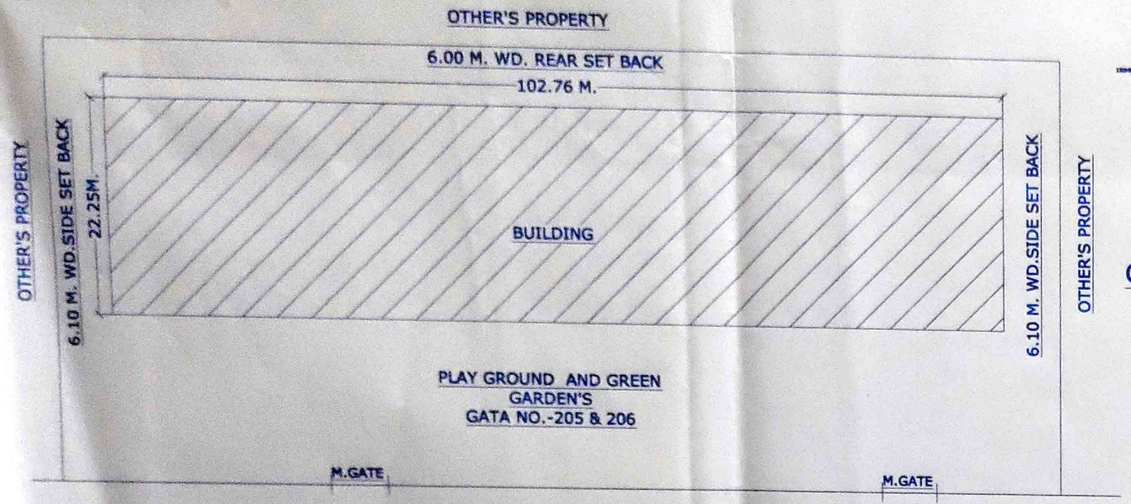

SITE PLAN

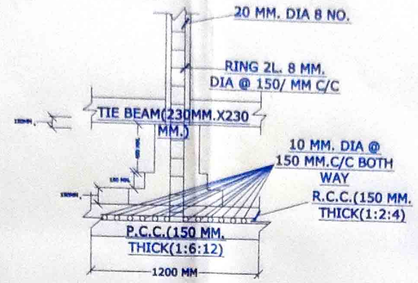

COLUMN FOOTING SECTION

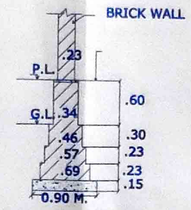

DETAILS OF FOUDATION

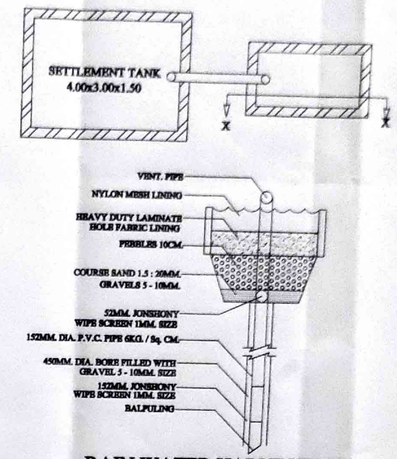

RAIN WATER HARVESTING
(NOT TO SCALE)

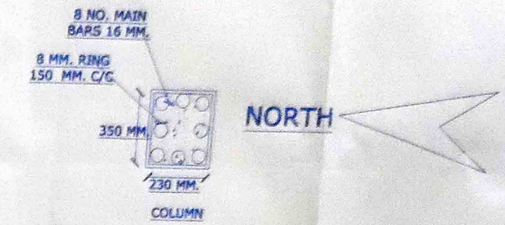

LEGEND FIRE FIGHTING INSTALLATION		
	DFL	DOWN FIRE LINE
	FHR	FIRE HOSE REEL
	MOFA	MANUALLY OPERATED FIRE ALARAM

NOTES

1. SCHOOL TANK IS FILLED BY OVERFLOW OF FIRE TANK
2. PROVIDE PRESSURE PUMPS AT OVERHEAD AND UNDERGROUNDFIRE TANK ASSPECIFIED BELOW

A)PUMP OF CAPACITY 45/MINUTE AT OVERHEAD TANK(5000LITERS CAPACITY)

3. ALL FIRE LINES INTERCONNETED WITH SPECIFIED WATER PRESSURE

EXISTING BUILDING PLAN "SOVRAN SINGH EDUCATION INSTITUTE COLLEGE FOR D PHARMA COURSE S/A BY PASS ROAD HIMMATPUR GAHRANA, DISTT. ETAH (U.P.)PIN CODE (207001)

SEC. -: SHRI SOVRAN SINGH

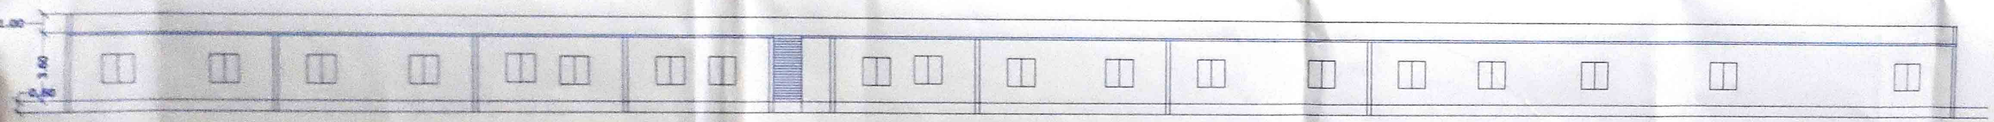

ELEVATION AND SECTION A-A'

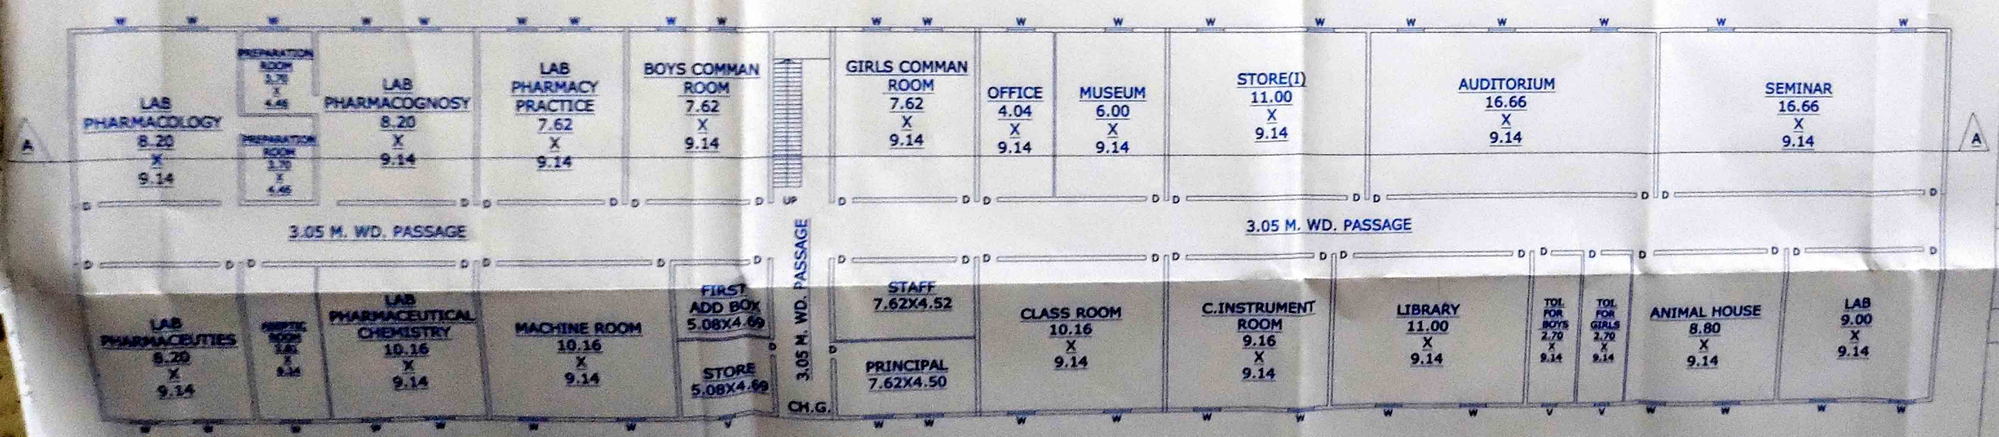

GROUND FLOOR PLAN

AREA CHART	BUILDING HIGHT= 3.60 M.
TOTAL PLOT AREA= 10,120.00 SQMT.	SPECIFICATION OF SET BACK
G.F. COVD. AREA=2286.41 SQMT.	FRONT SET BACK- 12.00 M. WD.
G.F. OPEN AREA=7833.59 SQMT.	REAR SET BACK- 6.10 M. WD.
GATA NO.-205 & 206	RIGHT SIDE SET BACK- 6.10 M. WD.
STAIRE DETAILS	LEFT SIDE SET BACK- 6.10 M. WD.
WIDTH- 1.52 M. RISER - 0.15 M. TREADE- 0.25 M.	MAIN GATE =4.57 M. X 6.10 M. DOOR'S- D=1.20 M. x 2.40 M WINDOW'S-W=1.52 x 1.82

DRAWN BY

Dr. Shiv Kumar Mishra
M.E.M.S. C.E. (U.P.)
M.I.E.(I)
Prop. Mishra C.T. Road, Etah

प्रबंधक / सचिव
सोवरन सिंह एजुकेशन इन्स्टीट्यूट
बाईपास रोड हिम्मतपुर गहराना (एटा)

6/07/2012