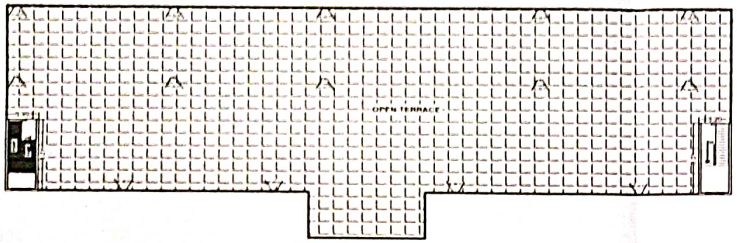

TERRACE PLAN

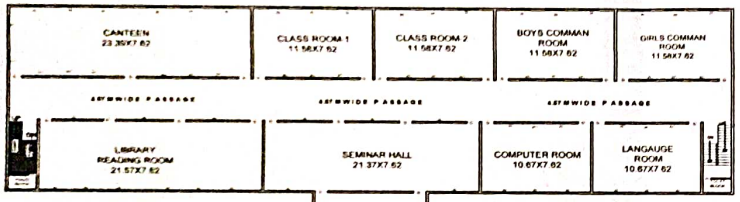

FIRST FLOOR PLAN

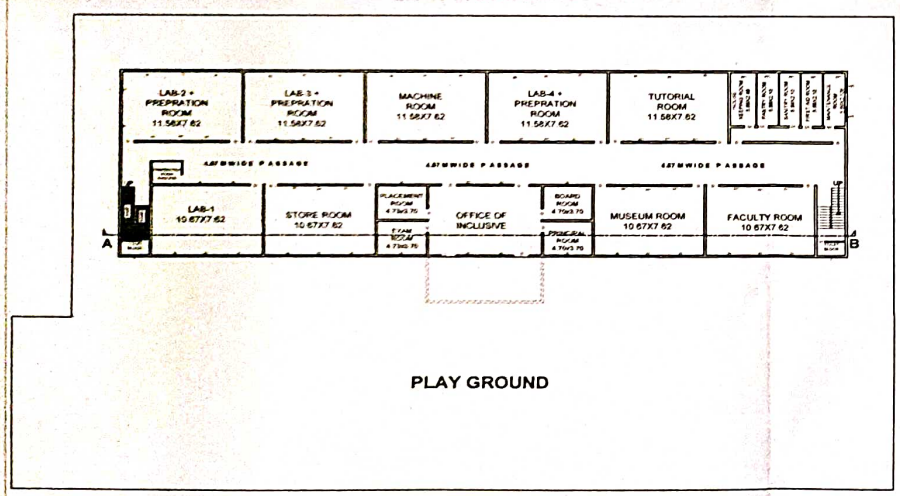

PLAY GROUND

GROUND FLOOR PLAN

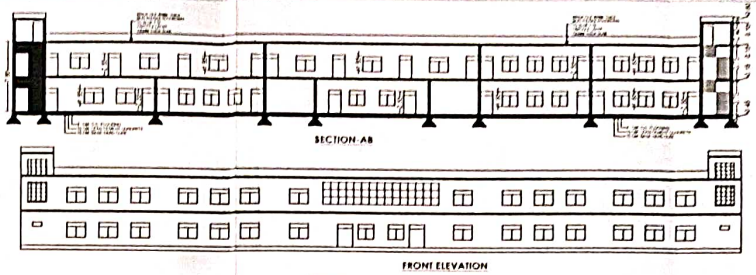

FRONT ELEVATION

LAB-1	61.30 SQMT
STORE ROOM	61.30 SQMT
PLACEMENT ROOM	18.00 SQMT
EXAM ROOM	18.00 SQMT
OFFICE INCLUSIVE	61.58 SQMT
BOARD ROOM	18.00 SQMT
PRINCIPAL ROOM	18.00 SQMT
MUSEUM ROOM	61.30 SQMT
FACULTY ROOM	61.30 SQMT
PREPARTION ROOM	12.20 SQMT
TOILET BLOCK (G.F&F)	75.00 SQMT
LAB-2,3,4 (F.F&S.F)	89.24 SQMT
MACHINE ROOM	89.24 SQMT
TUTORIAL ROOM	89.24 SQMT
LIBRARY & READING ROOM	165.00 SQMT
SEMINAR HALL	165.00 SQMT
COMPUTER ROOM	61.30 SQMT
LANGUAGE ROOM	61.30 SQMT
CANTEEN ROOM	178.00 SQMT
CLASS ROOM 1,2 (F.F&S.F)	89.23 SQMT
TUTORIAL ROOM	89.23 SQMT
BOYS ROOM	89.23 SQMT
GIRLS ROOM	89.23 SQMT
E.T.C. ROOM	53.42 SQMT
HOUSE KEEPING ROOM	13.00 SQMT
PANTRY ROOM	13.00 SQMT
SANITARY ROOM	13.00 SQMT
FIRST AID ROOM	13.00 SQMT
MAINTENANCE ROOM	13.00 SQMT
SECURITY ROOM	13.00 SQMT

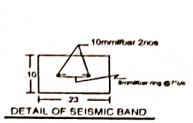

DETAIL OF SEISMIC BAND

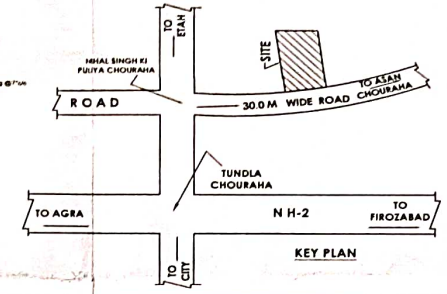

KEY PLAN

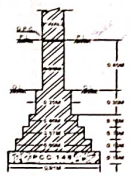

FOUNDATION DETAIL (9" brick wall)

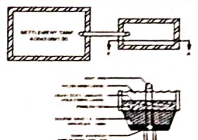

RAIN WATER HARVESTING

OTHERS PROPERTY

30.00 M WIDE ASAN ROAD

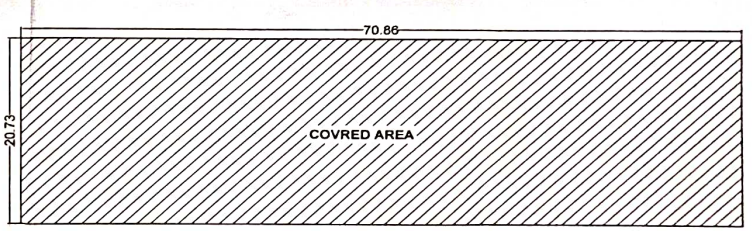

PLAY GROUND

OTHERS PROPERTY

SITE PLAN

SPACE FOR SEAL :

Secretary
K.R.B. Educational Trust

BUILDING HEIGHT =	7.80 M	
STAIR DETAIL=	WIDTH - 1.50M	
	RISER - 0.15M	
	TREAD- 0.30M	
RAMP	WIDTH - 1.50 M	

AREA CHART :	SQMT.
TOTAL PLOT AREA	8330.00
GROUND FLOOR COVERED AREA	1468.93
FIRST FLOOR COVERED AREA	1468.93
MUMTY COVERED AREA	51.26
TOTAL COVERED AREA	2989.12
OPEN PLOT AREA	6861.07
% GROUND FLOOR COVERAGE	17.63
F.A.R	0.36

SCHEDULE OF OPENINGS :

1.	D	DOOR	= 1.20 X 2.58
2.	D1	DOOR	= 1.00 X 2.58
3.	W	WINDOW	= 2.00 X 1.68
3.	W1	WINDOW	= 1.50 X 1.68
4.	V	VENTILATOR	= 0.76 X 0.45

JOB TITLE:

BUILDING PLAN FOR K.R.B. COLLEGE OF PHARMACY SITUATED AT-ASAN ROAD,GATANo.774,775 & 776, MOUJA KOTKI,TUNDLA,FIROZABAD.

SIGNATURES:

OWNER'S SIGNATURE	ARCHITECT'S SIGNATURE

Er. Anurag Kumar Upadhyay
B.Sc. B.E. (Hons.) Civil, M.Tech (Str.) FIV,FIE
Chartered Engineer (I)
Life Member Institution of Valuers
Approved Valuer Regd. No. F-17513
First Class

SHEET TITLE :

SUBMISSION DRAWING

DRG. NO. E:/Asd/S/Sum/K.R.B.College	ARCHITECT
NORTH	DEALT BY: UPADHYAY & ASSOCIATES Architecture · Interiors · Planners · Designers
	SCALE: 1:150 & N.T.S.
	Om Sai Complex, Near M.C. Agrawal Hospital,Kotla Chungi, Firozabad (U.P.) Mob. 9897037471, 8445253350