GROUND FLOOR PLAN

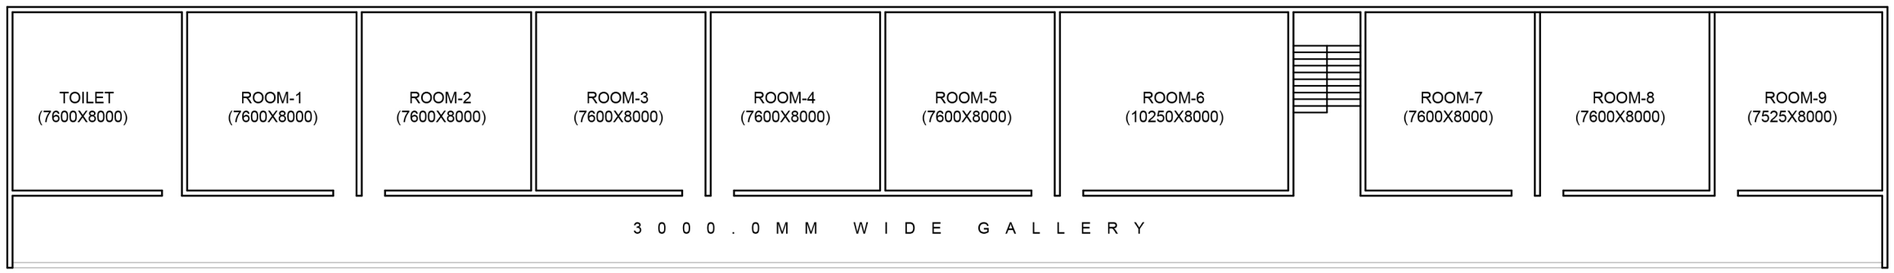

FIRST FLOOR PLAN

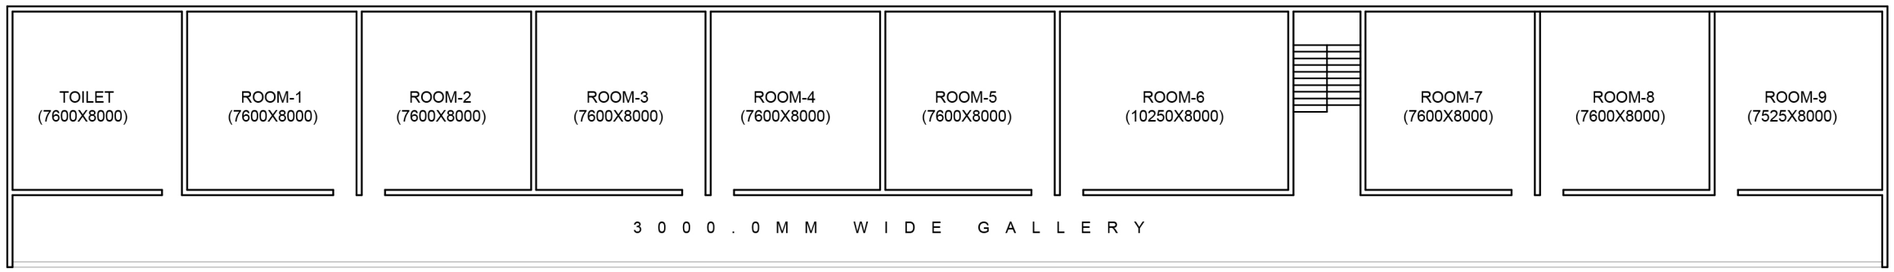

SECOND FLOOR PLAN

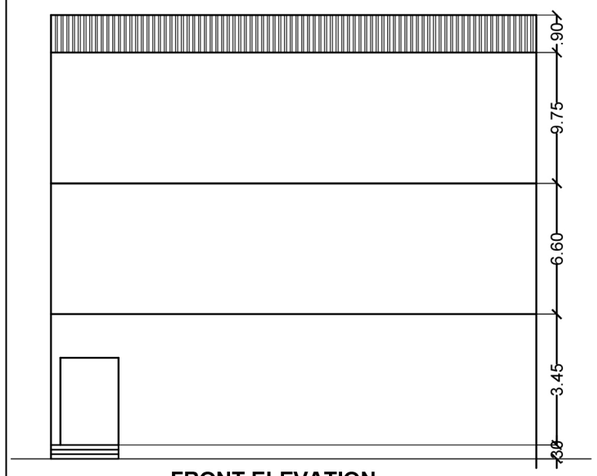

FRONT ELEVATION

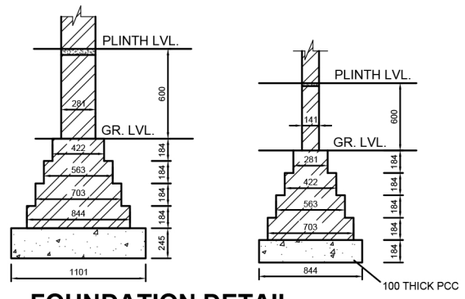

FOUNDATION DETAIL

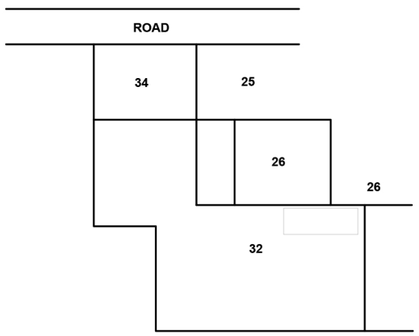

KEY PLAN

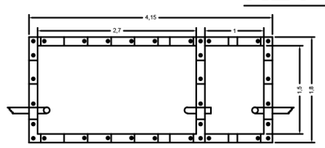

PLAN OF SEPTIC TANK

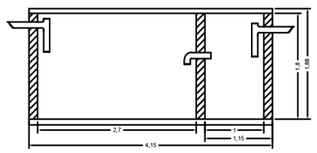

SECTION OF SEPTIC TANK

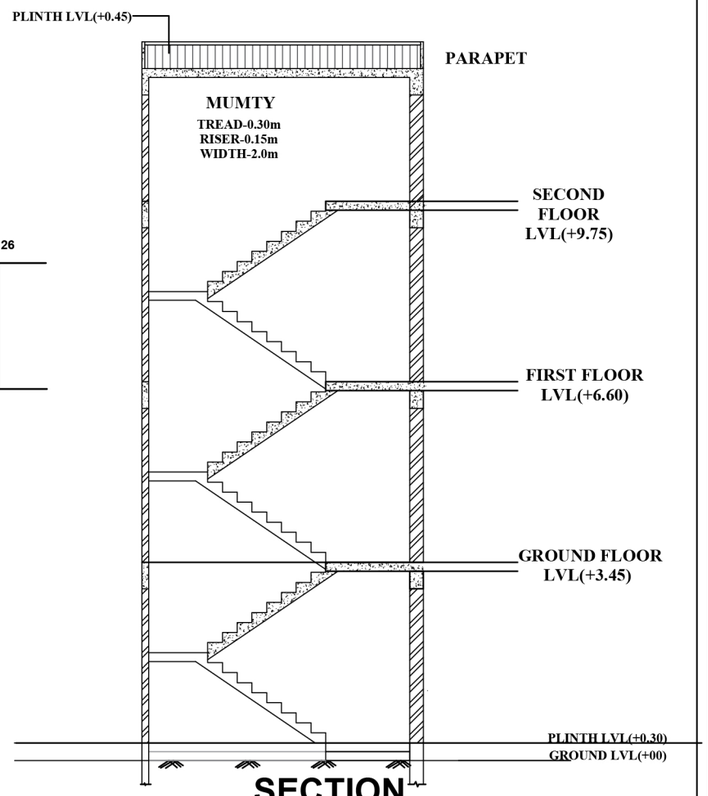

SECTION

PROPOSED PLAN FOR ADITYA VIKRAM SINGH SMRITI BSC NURSING/ANM / GNM COLLEGE RUN BY ADITYA VIKRAM SINGH SMRITI SHIKHSHAN AND SAMAJ KALYAN TRUST.

SITUATED:-

VILLA- KOTA KHURDE , POST- SAFIPPUR, TEH. LALGANJ, DISTI. AZAMGARH

GATA NO:-

32/1157 , 34/421

DOOR & WINDOW SCHEDULE

S. NO.	NAME	SIZE	SILL/LINTEL LVL
1.	D1	3'-6"X7'-0"	7'-0"
2.	D2	3'-3"X7'-0"	7'-0"
3.	D3	2'-6"X7'-0"	7'-0"
4.	W1	4'-0"X5'-0"	3'-0"
5.	V	2'-0"X2'-0"	5'-0"

AREA STATEMENT

TOTAL PLOT AREA:-9073.17 SQMT.

GROUND FLOOR AREA:-1281.00 SQMT.

FIRST FLOOR AREA:-1281.0 SQMT.

SECOND FLOOR AREA:-1281.0 SQMT.

TOTAL COVERED AREA:-3843.0 SQMT.

OWNER SIGN:

Pitikaa Mishra
AR. RITIKA MISHRA
CA/2019/115749

ARCHITECT SIGN: