Sushil Kumar Agrawal
08.05.2023 11:29

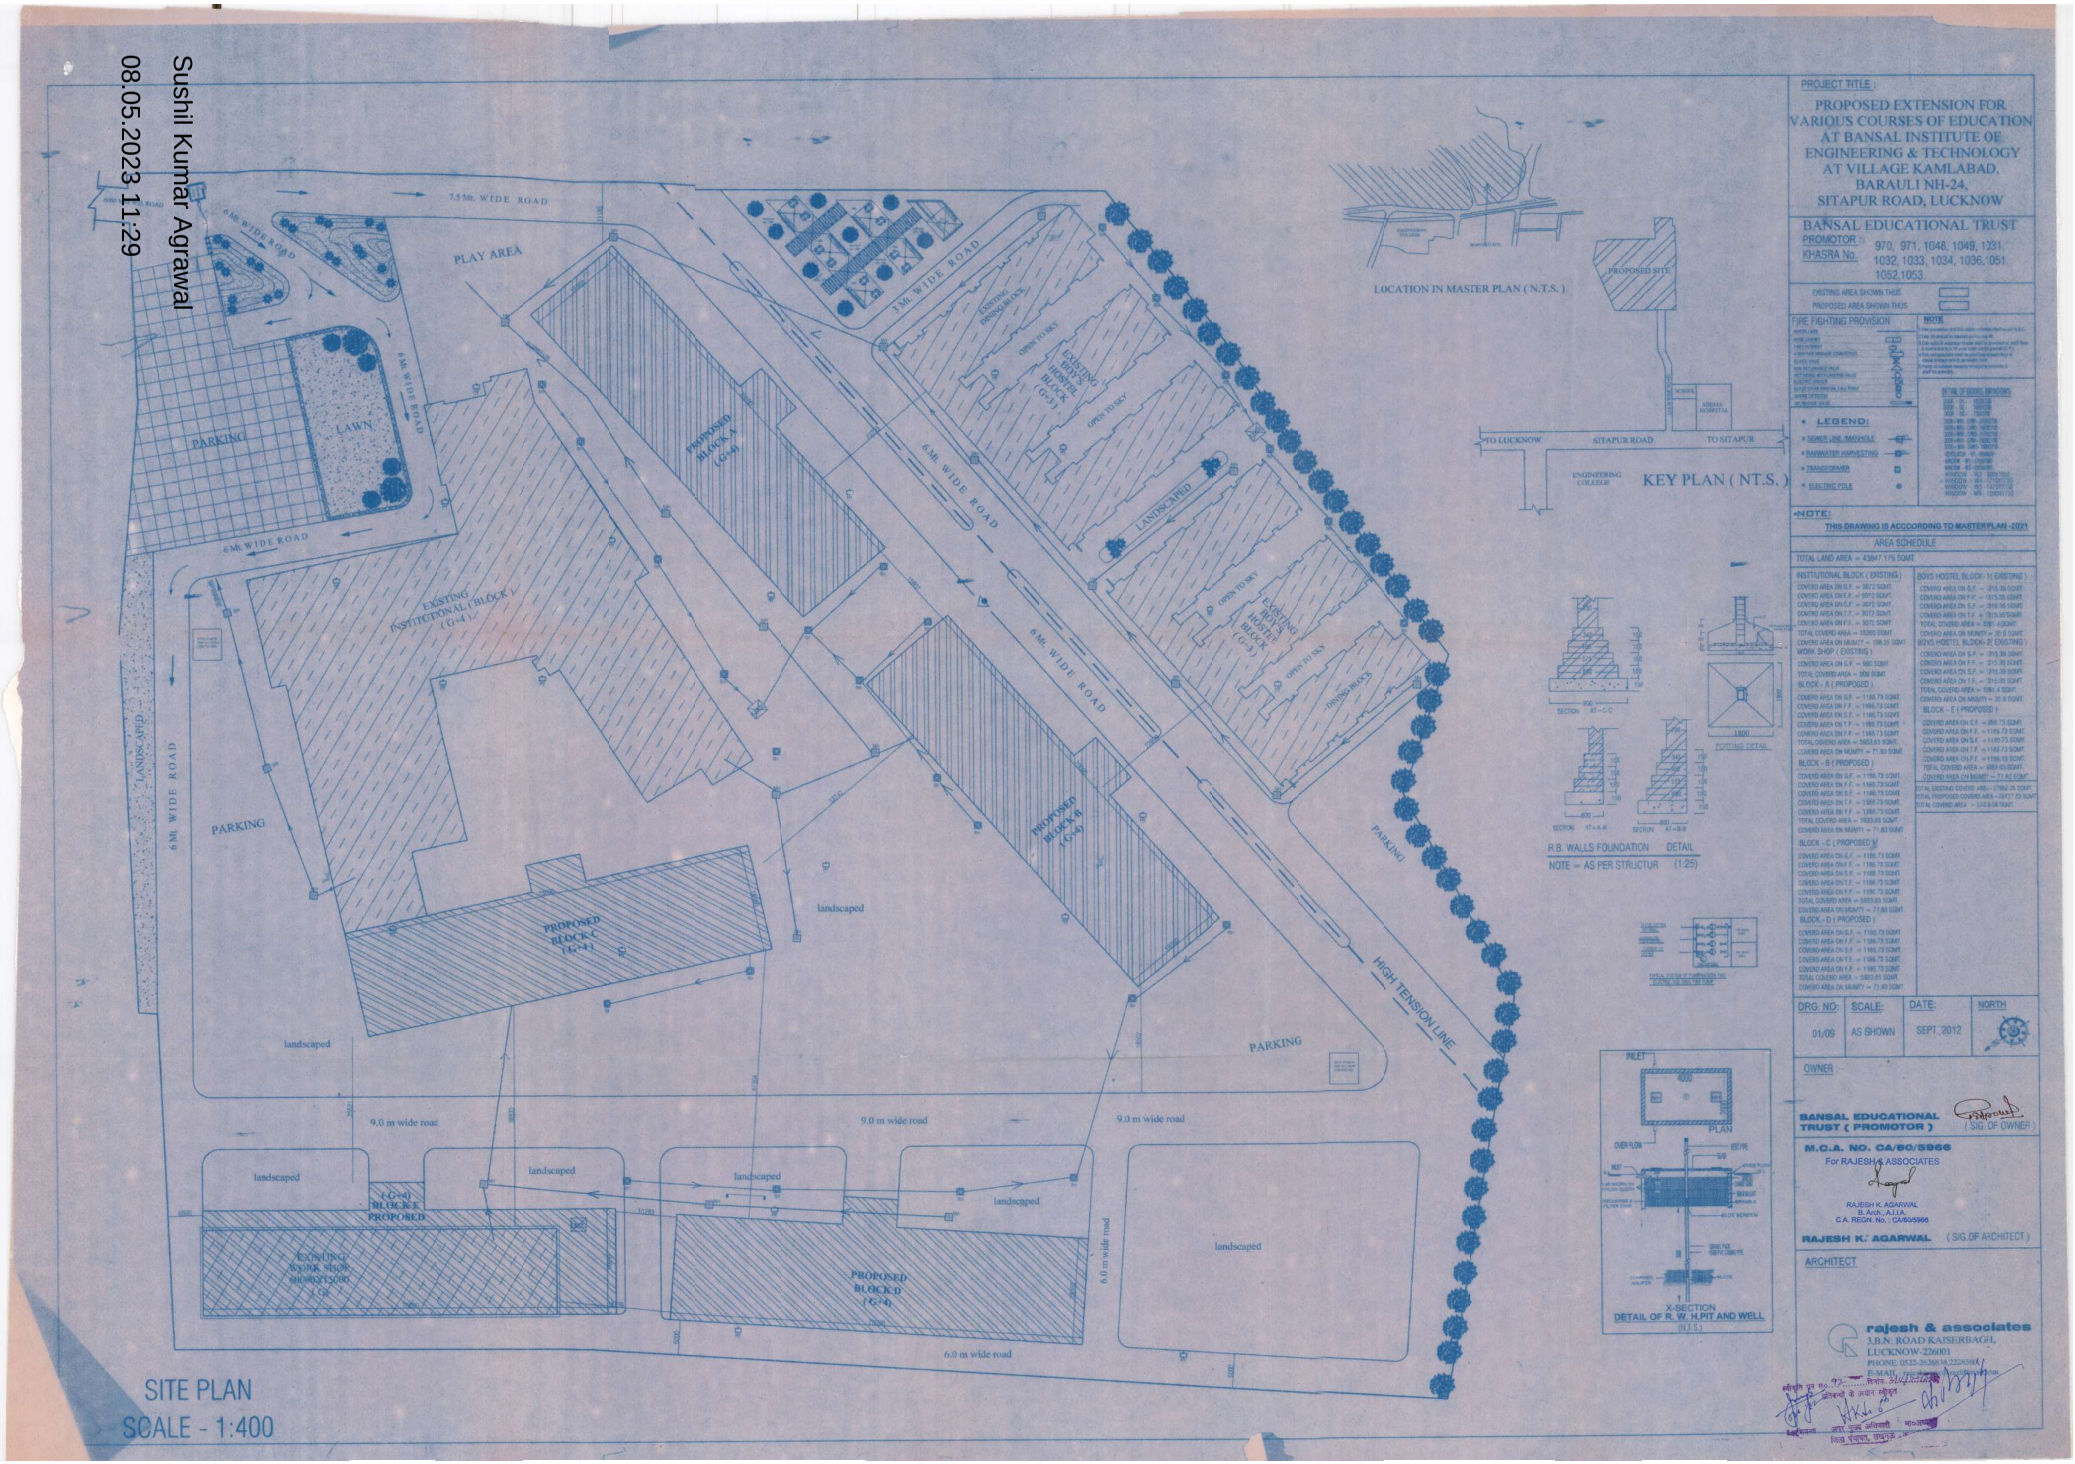

SITE PLAN
SCALE - 1:400

R.B. WALLS FOUNDATION DETAIL
NOTE :- AS PER STRUCTUR (1:25)

DETAIL OF R. W. H.PIT AND WELL (N.T.S.)

PROJECT TITLE :

PROPOSED EXTENSION FOR VARIOUS COURSES OF EDUCATION AT BANSAL INSTITUTE OF ENGINEERING & TECHNOLOGY AT VILLAGE KAMLABAD, BARAULI NH-24, SITAPUR ROAD, LUCKNOW

BANSAL EDUCATIONAL TRUST

PROMOTOR :

KHASRA No. 970, 971, 1048, 1049, 1331, 1032, 1033, 1034, 1036, 1051, 1052,1053.

EXISTING AREA SHOWN THUS

PROPOSED AREA SHOWN THUS

FIRE FIGHTING PROVISION

NOTE

LEGEND:
- SEWER LINE MANHOLE
- RAINWATER HARVESTING
- TRANSFORMER
- ELECTRIC POLE

•NOTE:
THIS DRAWING IS ACCORDING TO MASTER PLAN -2021

AREA SCHEDULE

TOTAL LAND AREA = 43847.175 SQMT.

INSTITUTIONAL BLOCK (EXISTING)
COVERD AREA ON G.F. = 3672 SQMT.
COVERD AREA ON F.F. = 3672 SQMT.
COVERD AREA ON S.F. = 3672 SQMT.
COVERD AREA ON T.F. = 3672 SQMT.
TOTAL COVERD AREA = 15360 SQMT.
COVERD AREA ON MUMTY = 196.35 SQMT.
WORK SHOP (EXISTING)
COVERD AREA ON G.F. = 900 SQMT.
TOTAL COVERD AREA = 900 SQMT.
BLOCK - A (PROPOSED)
COVERD AREA ON G.F. = 1186.73 SQMT.
COVERD AREA ON F.F. = 1186.73 SQMT.
COVERD AREA ON S.F. = 1186.73 SQMT.
COVERD AREA ON T.F. = 1186.73 SQMT.
TOTAL COVERD AREA = 5803.83 SQMT.
COVERD AREA ON MUMTY = 71.83 SQMT.
BLOCK - B (PROPOSED)
COVERD AREA ON G.F. = 1186.73 SQMT.
COVERD AREA ON F.F. = 1186.73 SQMT.
COVERD AREA ON S.F. = 1186.73 SQMT.
COVERD AREA ON T.F. = 1186.73 SQMT.
TOTAL COVERD AREA = 5803.83 SQMT.
COVERD AREA ON MUMTY = 71.83 SQMT.
BLOCK - C (PROPOSED)
COVERD AREA ON G.F. = 1186.73 SQMT.
COVERD AREA ON F.F. = 1186.73 SQMT.
COVERD AREA ON S.F. = 1186.73 SQMT.
COVERD AREA ON T.F. = 1186.73 SQMT.
TOTAL COVERD AREA = 5803.83 SQMT.
COVERD AREA ON MUMTY = 71.83 SQMT.
BLOCK - D (PROPOSED)
COVERD AREA ON G.F. = 1186.73 SQMT.
COVERD AREA ON F.F. = 1186.73 SQMT.
COVERD AREA ON S.F. = 1186.73 SQMT.
COVERD AREA ON T.F. = 1186.73 SQMT.
TOTAL COVERD AREA = 5803.83 SQMT.
COVERD AREA ON MUMTY = 71.83 SQMT.

BOYS HOSTEL BLOCK- I (EXISTING)
COVERD AREA ON G.F. = 315.38 SQMT.
COVERD AREA ON F.F. = 315.38 SQMT.
COVERD AREA ON S.F. = 315.38 SQMT.
COVERD AREA ON T.F. = 315.38 SQMT.
TOTAL COVERD AREA = 1261.4 SQMT.
COVERD AREA ON MUMTY = 35.8 SQMT.
BOYS HOSTEL BLOCK- J (EXISTING)
COVERD AREA ON G.F. = 315.38 SQMT.
COVERD AREA ON F.F. = 315.38 SQMT.
COVERD AREA ON S.F. = 315.38 SQMT.
COVERD AREA ON T.F. = 315.38 SQMT.
TOTAL COVERD AREA = 1261.4 SQMT.
COVERD AREA ON MUMTY = 35.8 SQMT.
BLOCK - E (PROPOSED)
COVERD AREA ON G.F. = 266.73 SQMT.
COVERD AREA ON F.F. = 1186.73 SQMT.
COVERD AREA ON S.F. = 1186.73 SQMT.
COVERD AREA ON T.F. = 1186.73 SQMT.
TOTAL COVERD AREA = 2892.93 SQMT.
COVERD AREA ON MUMTY = 71.83 SQMT.

TOTAL EXISTING COVERD AREA= 27882.39 SQMT.
TOTAL PROPOSED COVERD AREA = 29177.22 SQMT.
TOTAL COVERD AREA = 57059.58 SQMT.

DRG. NO:	SCALE:	DATE:	NORTH
01/09	AS SHOWN	SEPT. 2012	

OWNER

BANSAL EDUCATIONAL TRUST (PROMOTOR) (SIG. OF OWNER)

M.C.A. NO. CA/80/5966
For RAJESH & ASSOCIATES
RAJESH K. AGARWAL
B. Arch., A.I.A.
C.A. REGN. No. : CA/80/5966
RAJESH K. AGARWAL (SIG. OF ARCHITECT)

ARCHITECT

rajesh & associates
A.B.N. ROAD KAISERBAGH, LUCKNOW-226001
PHONE: 0522-2626834,2220360
E-MAIL: rajesh_associates@yahoo.com