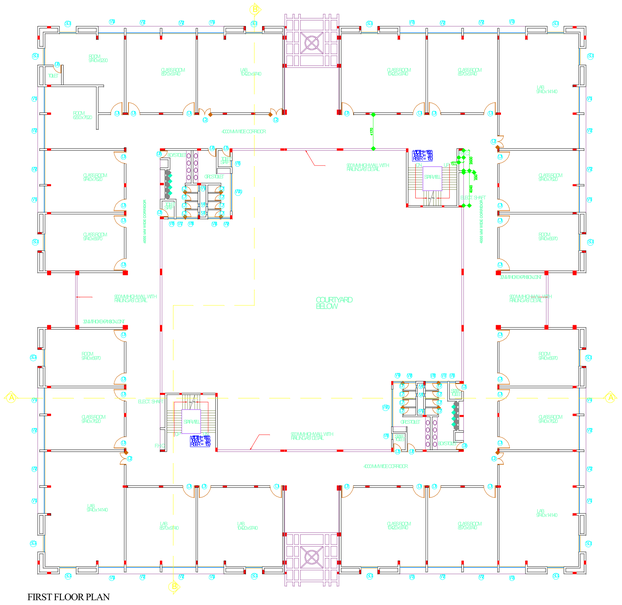

FIRST FLOOR PLAN

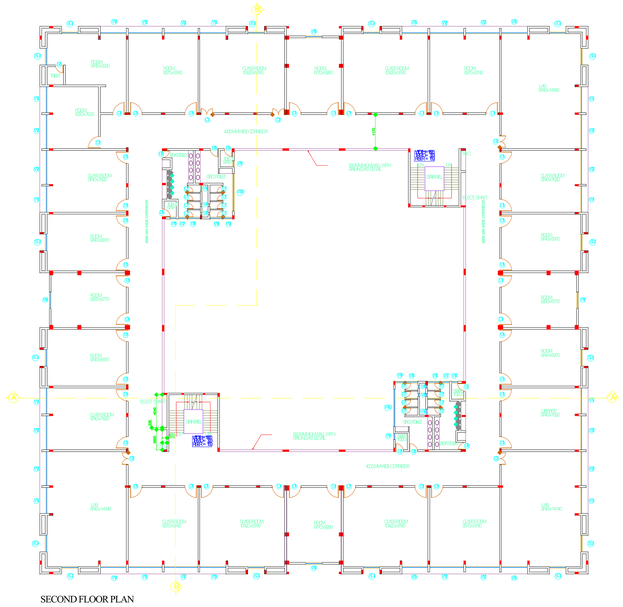

SECOND FLOOR PLAN

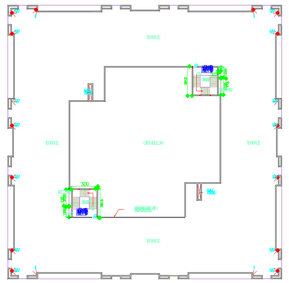

TERRACE PLAN
SCALE: 1:350

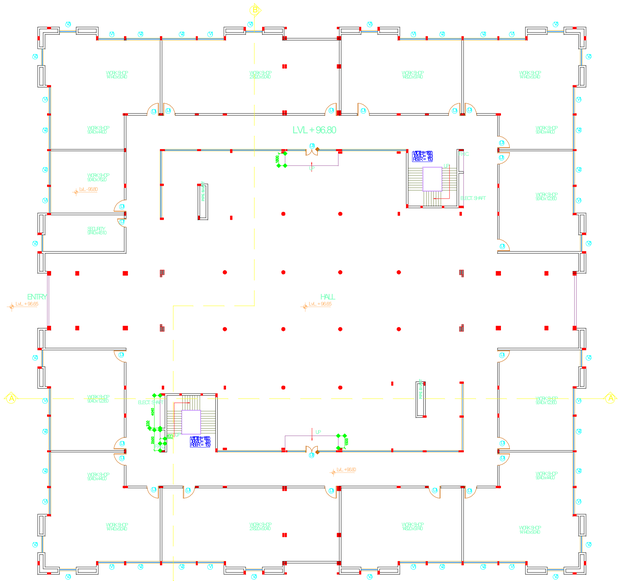

BASEMENT FLOOR PLAN

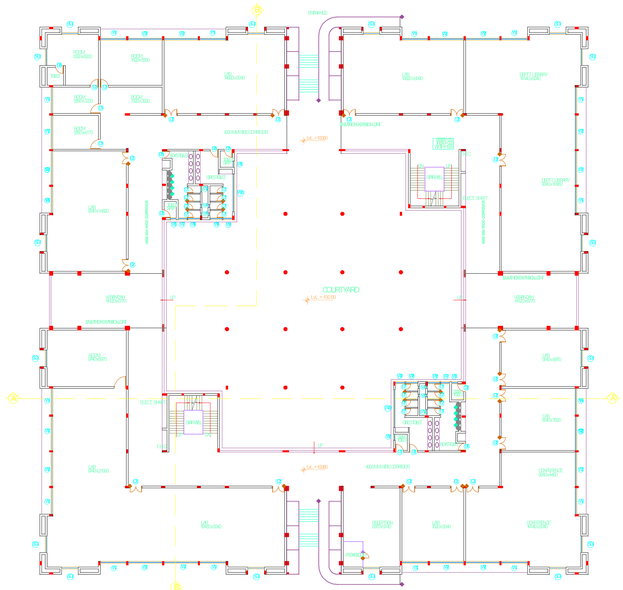

GROUND FLOOR PLAN

OFFICIAL USE

AREA CHART	SQ.MT.
EXIST. COVD. AREA BASEMENT FLOOR	4365.76
EXIST.COVD. AREA ON GROUND FLOOR	3274.94
EXIST.COVD. AREA ON FIRST FLOOR	3274.94
EXIST.COVD. AREA ON SECOND FLOOR	3274.94
EXIST.COVD. AREA ON MUMTY	93.41
TOTAL EXIST. COVD. AREA	14283.99

GENERAL SPECIFICATIONS

1. 1:1½:3 CEM. CONCRETE USED IN COLUMN, BEAM & SLAB AS PER STRUCTURE DRAWING
2. FIRST CLASS BRICK WORK SHALL BE USED IN 1:5 CEMENT MORTAR FOR SUPER STRUCTURE
3. SWITCH, FAN & LIGHT INTERNAL WIRING INCLUDING PVC CONDUIT SHALL BE USED (MAKE HPL)
4. BRICK TILES OVER MUD PHUSKA OVER TWO COATS OF HOT BITUMIN FOR TERRACING.
5. PVC PIPE 4" (MAKE-KISAN) FOR SEWERAGE & RAIN WATER SHALL BE USED.
6. ALUMINUM FRAME & ALUMINUM SHUTTER SHALL BE USED.
7. PPR PIPE (MAKE-SFMC) SHALL BE USED FOR CONCEALED FITTING IN TOILETS & WASHING AREA.
8. SANITARY WARE (HINWARE) & CP FITTING JAQUAR SHALL BE USED.
9. CERAMIC TILES (SIZE 1' x 2' MAKE ASIAN) SHALL BE USED IN TOILET UP TO 8' HEIGHT.
10. VITRIFIED FLOORING 2' x 2' (MAKE NITCO WILL BE USED IN ROOMS & CERAMIC TILES WILL BE USED ON FLOOR.
11. ALL DIMENSION ARE GIVEN IN DRAWING IN MM

ADDRESS:-

EXISTING EDUCATIONAL CAMPUS FOR VIDYA KNOWLEDGE PARK, BAGHPAT ROAD, MEERUT ON KH. NO. 217,218,219,220,221,222,223,224,225,226, 227,228,238,239,240,241,242,243,244,245,246,247,248 249,250,251,252,253,254,257,201,203,204,299,300,301,302 IN VILLAGE PANCHALI KHURD, MEERUT.

DRAWING TITLE:- ACADEMIC BLOCK -5

BASEMENT FLOOR PLAN
GROUND FLOOR PLAN
FIRST FLOOR PLAN
SECOND FLOOR PLAN &
TERRACE FLOOR PLAN

SCALE:- 1:300

NORTH:-

DATED:-

SIGN. OF APPLICANT:-

SIGN. OF ARCHITECT:-

ARCHITECT:-

MOHAN & ASSOCIATES
Architects, Interior Designers & Valuers
J. D. House, Near Mohan Gas Agency,
Garh Road, Meerut.
P. H. (O) : 0121-2767520
(Mobile) : 9837020205

DRG. No. 1