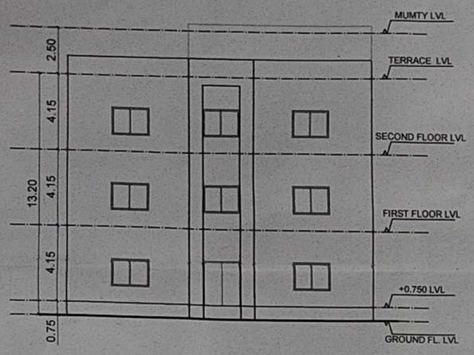

ELEVATION
(SCALE =1:100)

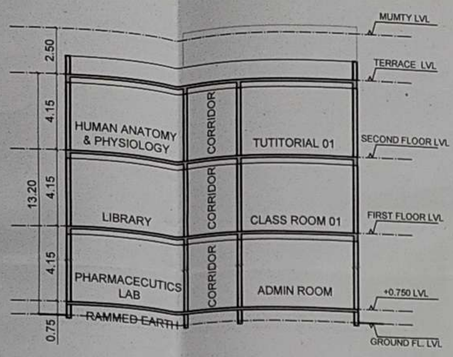

SECTION XX'
(SCALE =1:100)

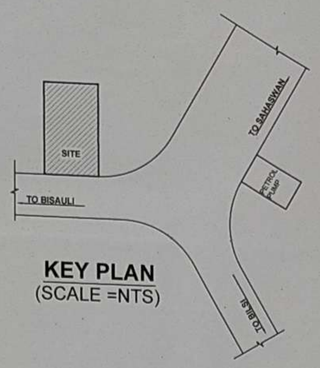

KEY PLAN
(SCALE =NTS)

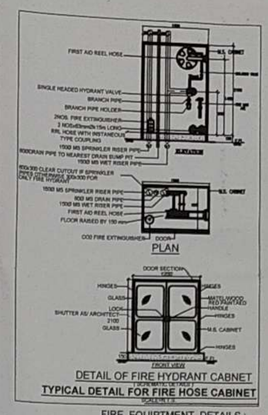

DETAIL OF FIRE HYDRANT CABNET
TYPICAL DETAIL FOR FIRE HOSE CABINET

FIRE EQUIPTMENT DETAILS :

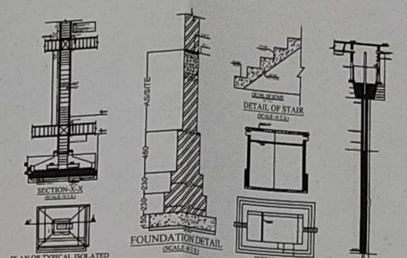

STRUCTURE DETAILS
(SCALE-N.T.S.)

P/O HAJI ASLAM & OTHER

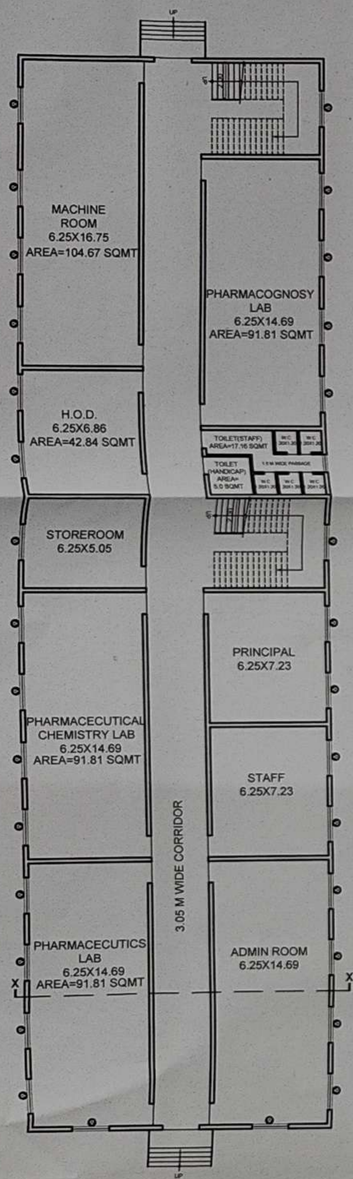

GROUND FLOOR PLAN
(SCALE =1:100)

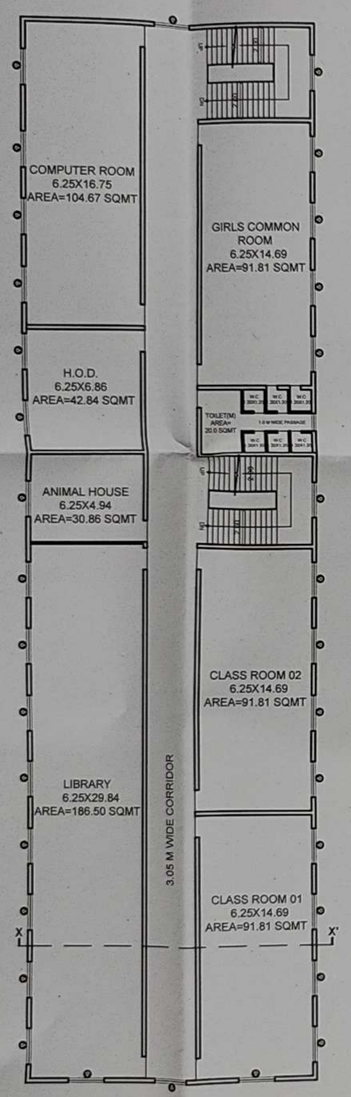

FIRST FLOOR PLAN
(SCALE =1:100)

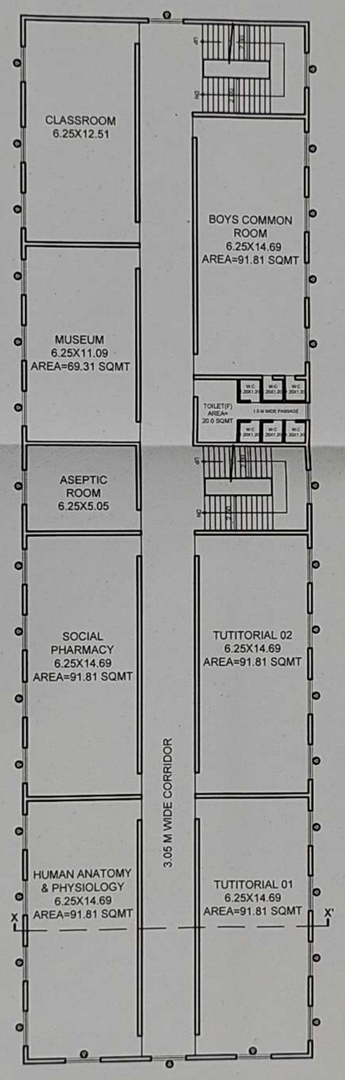

SECOND FLOOR PLAN
(SCALE =1:100)

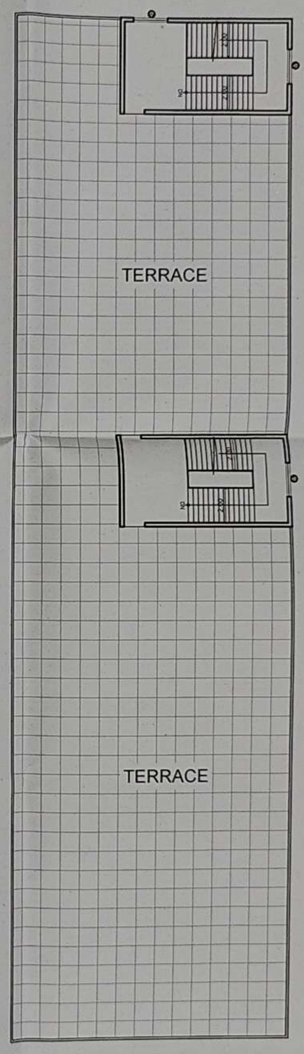

TERRACE PLAN
(SCALE =1:100)

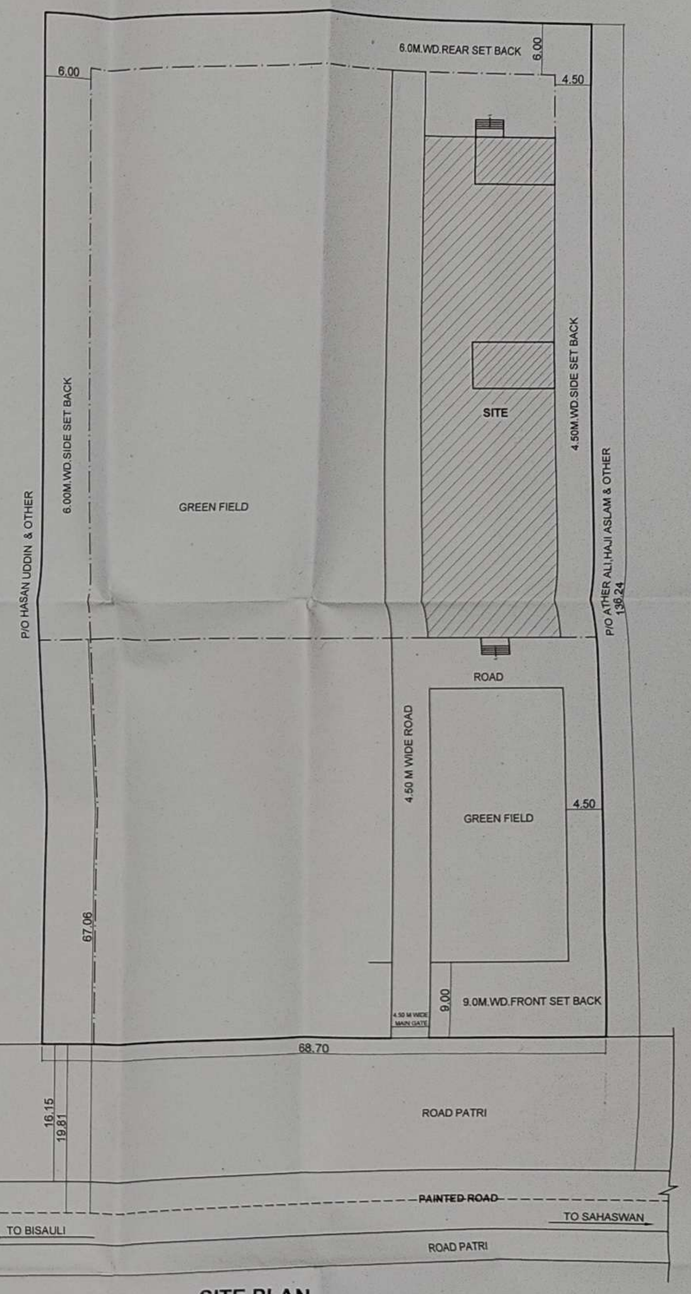

SITE PLAN
(SCALE =1:200)

PROJECT NAME: EXISTING PREMISIS OF **" RAAFIAH COLLEGE OF PHARMACY "** WILL BE USED AS COLLEGE BUILDING FOR **" D . PHARMACY "** CONDUCTED BY **"SABERA FOUNDATION & RESEARCH INSTITUTE 41-A D.D.A. FLAT MATA SUNDARI ROAD NEW DELHI -2"** & MANAGED BY **"MOH. HABIBBUR RAHMAN"** S/O **" LATE SRI. IMDADUL HAQUE "** SITE SITUATED AT PART OF **KHASRA NO. 228** AT **K.M. CHANAGE 30.600 BISAULI -SAHASWAN ROAD TEH.-SAHASWAN ,DIST.- BUDAUN".**

THIS IS TO CERTIFY THAT THE DRAWING:
1.is prepared as per the Bye-Laws. 2.the tiltle is correct and clear.

SPECIFICATIONS:

1. **150 MM THICK P.C.C. IN FOUNDATION (1:4:8)(CEMENT,COARSE SAND AND AGGREGATES).**
2. **BRICK WORK IN 1:6 (CEMENT AND SAND MORTAR).**
3. **R.C.C. IN COLUMN ,BEAM CHAJJAS ETC. IN 1:2:4(CEMENT ,SAND AND AGGREGATE).**
4. **12 MM THICK CEMENT PLASTER 1:6 ON WALLS.**
5. **PUCCA CEMENT CONC. OR MOSAIC FLOORS.**

LEGEND OF FIRE:

LEGEND FOR FIRE FIGHTING	
(7)	150MFIRE PIPE
(8)	BOWGRAN PIPE
(9)	150MSPRINKLER PIPE
	PENDENT SPRINKLER
	UPRIGHT SPRINKLER
	SIDE WALL SPRINKLER
	4.5KG ABC TYPE EXTINGUISHER
	6KG ABC FIRE EXTINGUISHER
	9KG ABC FIRE EXTINGUISHER
FHC	FIRE HOSE CABINET(1200X600)

PROVISION FOR FIRE SAFETY MEASURES AS PER N.B.C.

1). CHEMICAL FIRE EXTINGUISHERS ARE PROVIDED.
2). WET RISERS AND HOSE REEL ARE PROVIDED NEAR STAIRCASES.
3). YARD HYDRANTS SHALL BE PROVIDED IN SURROUNDING YARD AREAS.
4). AUTOMATIC SPRINKLER SYSTEM SHALL BE PROVIDED AT EACH FLOOR.
5). FIRE DETECTORS AT REGULAR INTERVAL SHALL BE PROVIDED.
6). ALL STAIRCASES ARE 2M WIDE AS REQUIRED.
7). PROPER SET BACK AS PER N.B.C ARE LEFT.
8). UNDER GROUND WATER TANK WITH BOOSTER PUMPS OF REQUIRED CAPACITY AT FRONT SIDE.

AREA ANALYSIS:

SNO.	DETAILS OF PARTICULARS	AREA
1.	TOTAL PLOT AREA	= 9360.00 SQMT.
2.	COVD. AREA AT GROUND FLOOR	= 978.56 SQMT.
2.	COVD. AREA AT FIRST FLOOR	= 978.56 SQMT.
3.	COVD. AREA AT SECOND FLOOR	= 978.56 SQMT.
4.	TOTAL COVD. AREA	= 2,935.68 SQMT.

SCHEDULE OF OPENINGS

S.NO.	DESCRIPTION OF ITEMS	SILL LVL	LINTEL LVL	REMARKS
1	D=1200X2100	-	2100	-
2	D1=900X2100	-	2100	-
3	D2=750X2100	-	2100	-
5	W=1200X1200	900	2100	-
6	W1=1000X1200	900	2100	-
7	V=600X600	-	-	-

NORTH:

SCALE : 1:100

SHEET NO. 01

DATE OCT 2022

LATITUDE: 28 DEG 05' 06.8" N

LONGITUDE: 78 DEG 45' 38.7" E

DRAWING TITLE: SUBMISSION DRAWING

NOTE:
* ALL THE DIMENSIONS ARE IN MM.
* ONLY WRITTEN DIMENSIONS ARE TO BE FOLLOWED NOT MEASURED.
* THIS DRAWING IS THE PROPERTY OF C. A.C.,BUDAUN (U.P.); & SHOULD NOT BE COPIED OR A PART OF IT WITHOUT THE PRIOR PERMISSION OF THE ARCHITECT.

CLIENT's SIGN:

ARCHITECT'S SEAL & SIGN :

ARCHITECT : Ar. NIRMAL BINTI
B.ARCH./ M.ARCH. / F.I.I.A. / F.I.I.V.

- ARCHITECTURE CONSULTANTS
- CONSTRUCTION MANAGEMENT
- INTERIOR DESIGNERS
- LANDSCAPE CONSULTANTS
- VASTU CONSULTANTS
- VALUERS

Cheetay Associates & Consultants
OPP PATANJALI STORE, RAMPUR GARDEN,BAREILLY(U.P.)
Mob.9627241000/7830830002/ E-mail:cheetayassociates@gmail.com