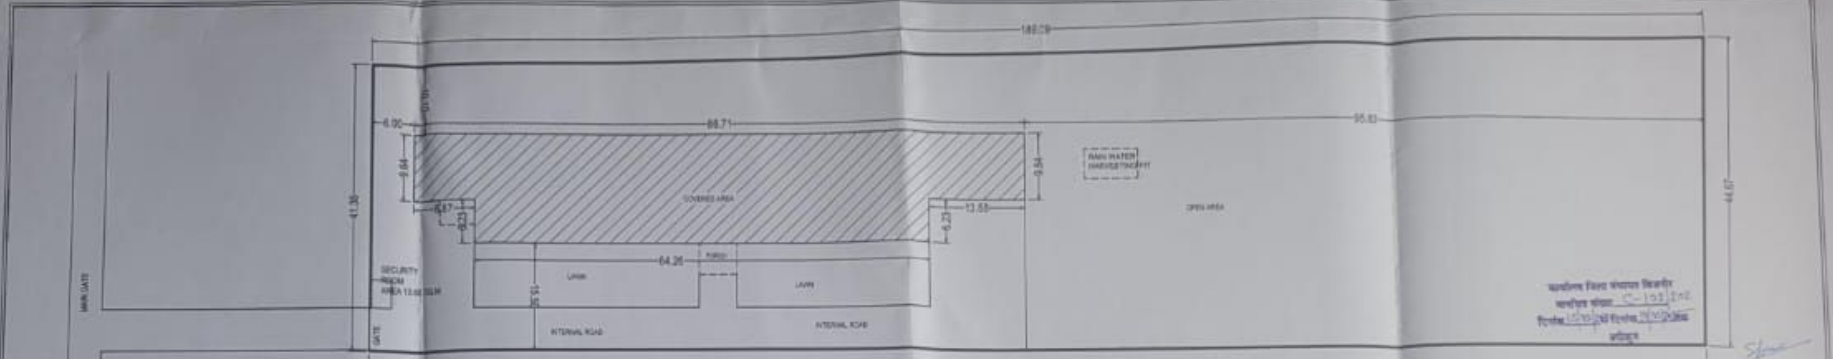

SITE PLAN
SCALE :- 1:200

SECTION AT A-A

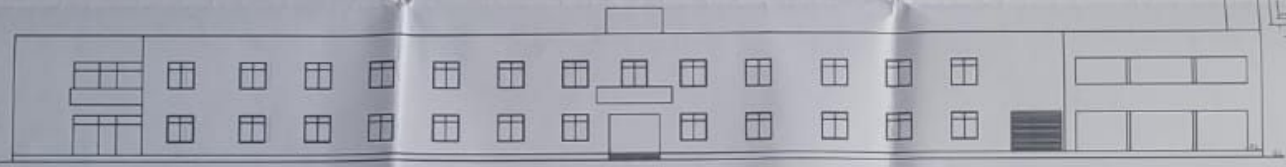

FRONT ELEVATION

FIRST FLOOR PLAN

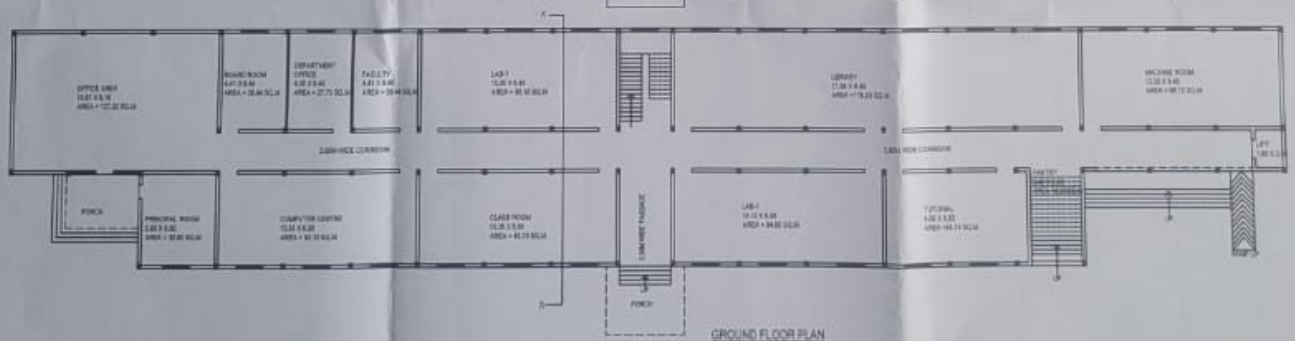

GROUND FLOOR PLAN

RAIN WATER HARVESTING
RECHARGE PIT

AREA STATEMENT	SQM.
1. TOTAL LAND AREA :-	9084.00
2. COVD. AREA ON GROUND FLOOR	1236.22
3. COVD. AREA ON FIRST FLOOR	1236.22
4. TOTAL COVD. AREA ALL FLOOR	2472.44
GROUND COVERAGE	13.27%
F.A.R	0.27
PERMISSIBLE COVERAGE	33%
PERMISSIBLE F.A.R	2.00

PROJECT:

PROPOSED EDUCATIONAL BUILDING FOR S.S.D. COLLEGE OF PHARMACY ON KHASRA NO.218 & 219 at Village-Garhmalpur,Najibabad,District-Bijnor, (U.P.)246763

OWNER

S.S.D. PUBLIC SCHOOL SAMITI

APPLICANT:-

MANAGER
S.S.D. Public School
Society Garhmalpur
Najibabad

ARCHITECT:

ARCHITECT
Mohit Bhatnagar
B-ARCH Regd. Architect (C.O.A.)
Regn. No. CA/99/25206
16/FIT38 GANPATI COMPLEX
ABU LANE MEERUT CANTT

NORTH

SCALE: 1:100, 1:200