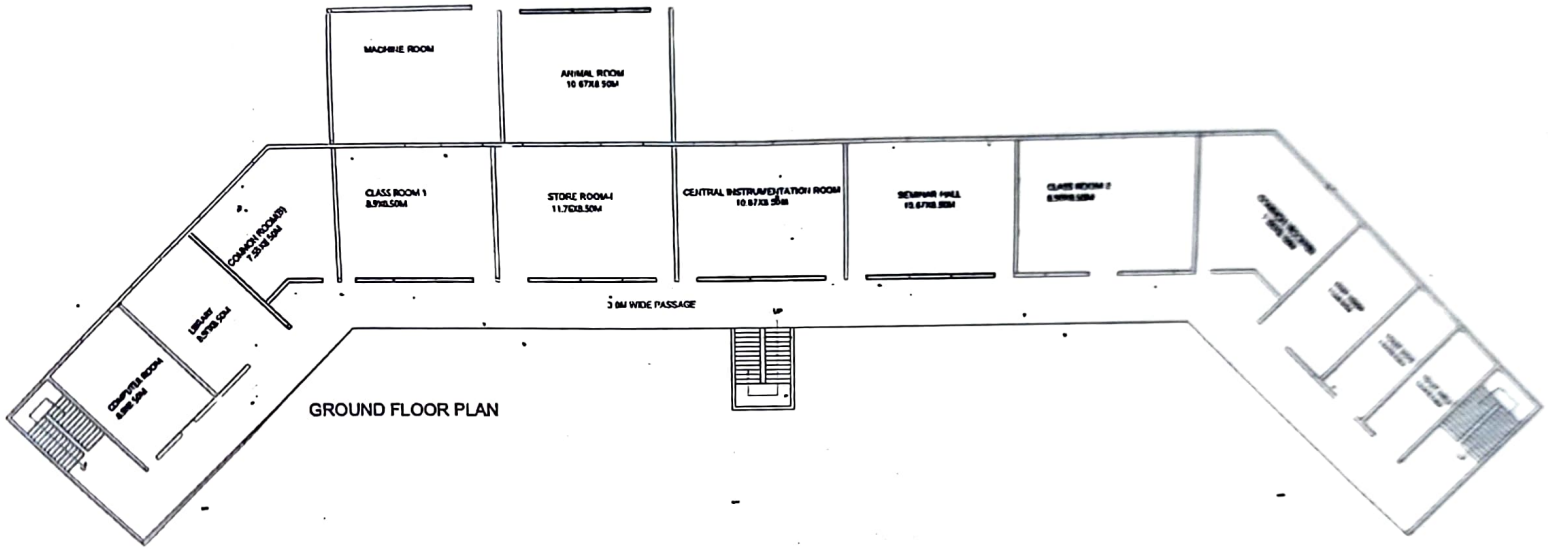

GROUND FLOOR PLAN

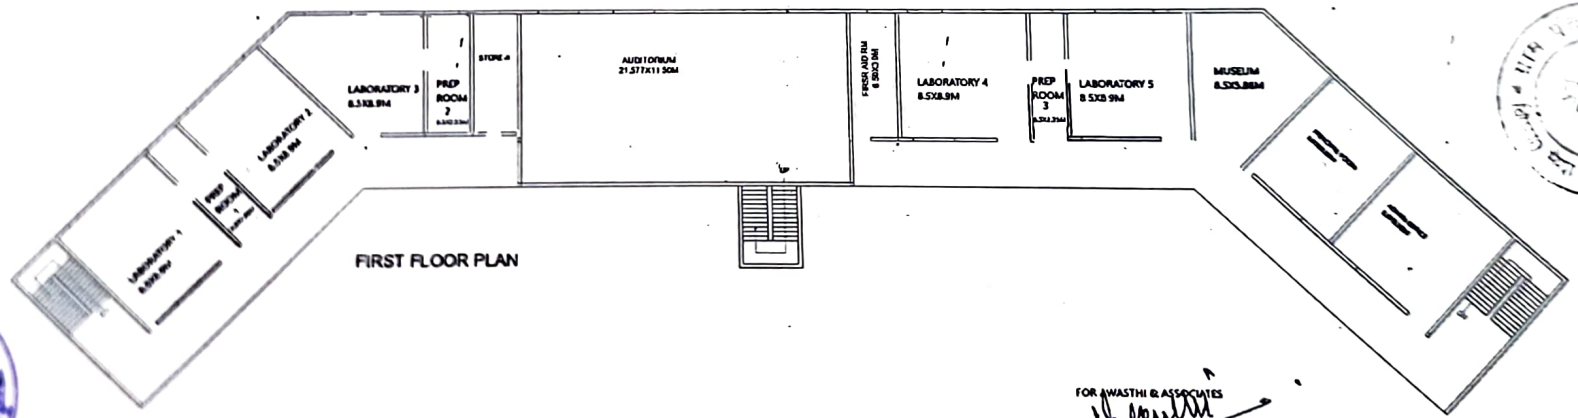

FIRST FLOOR PLAN

FOR AWASTHI & ASSOCIATES
PARTNER

DRAWING FOR RAM JANKI COLLEGE OF PHARMACY

DRAWING	DRG. No	WORKING DRG.	DESIGNED BY		AWASTHI & ASSOCIATES	E-MAIL
FLOOR PLAN	A-1001		AR. NAVNEET AWASTHI M.C.A.,I.I.A. B.Arch. (I.I.T.Roorkee)		Office:- FD-1 GUMTI PLAZA KAUSHALPURI KANPUR	nawasthi200@gmail.com
OWNER'S NAME	DATE 09-06-2022	OPTION-1			Residence:-128/407 K BLOCK KIDWAI NAGAR KANPUR	MOBILE-9415079554;8840529104