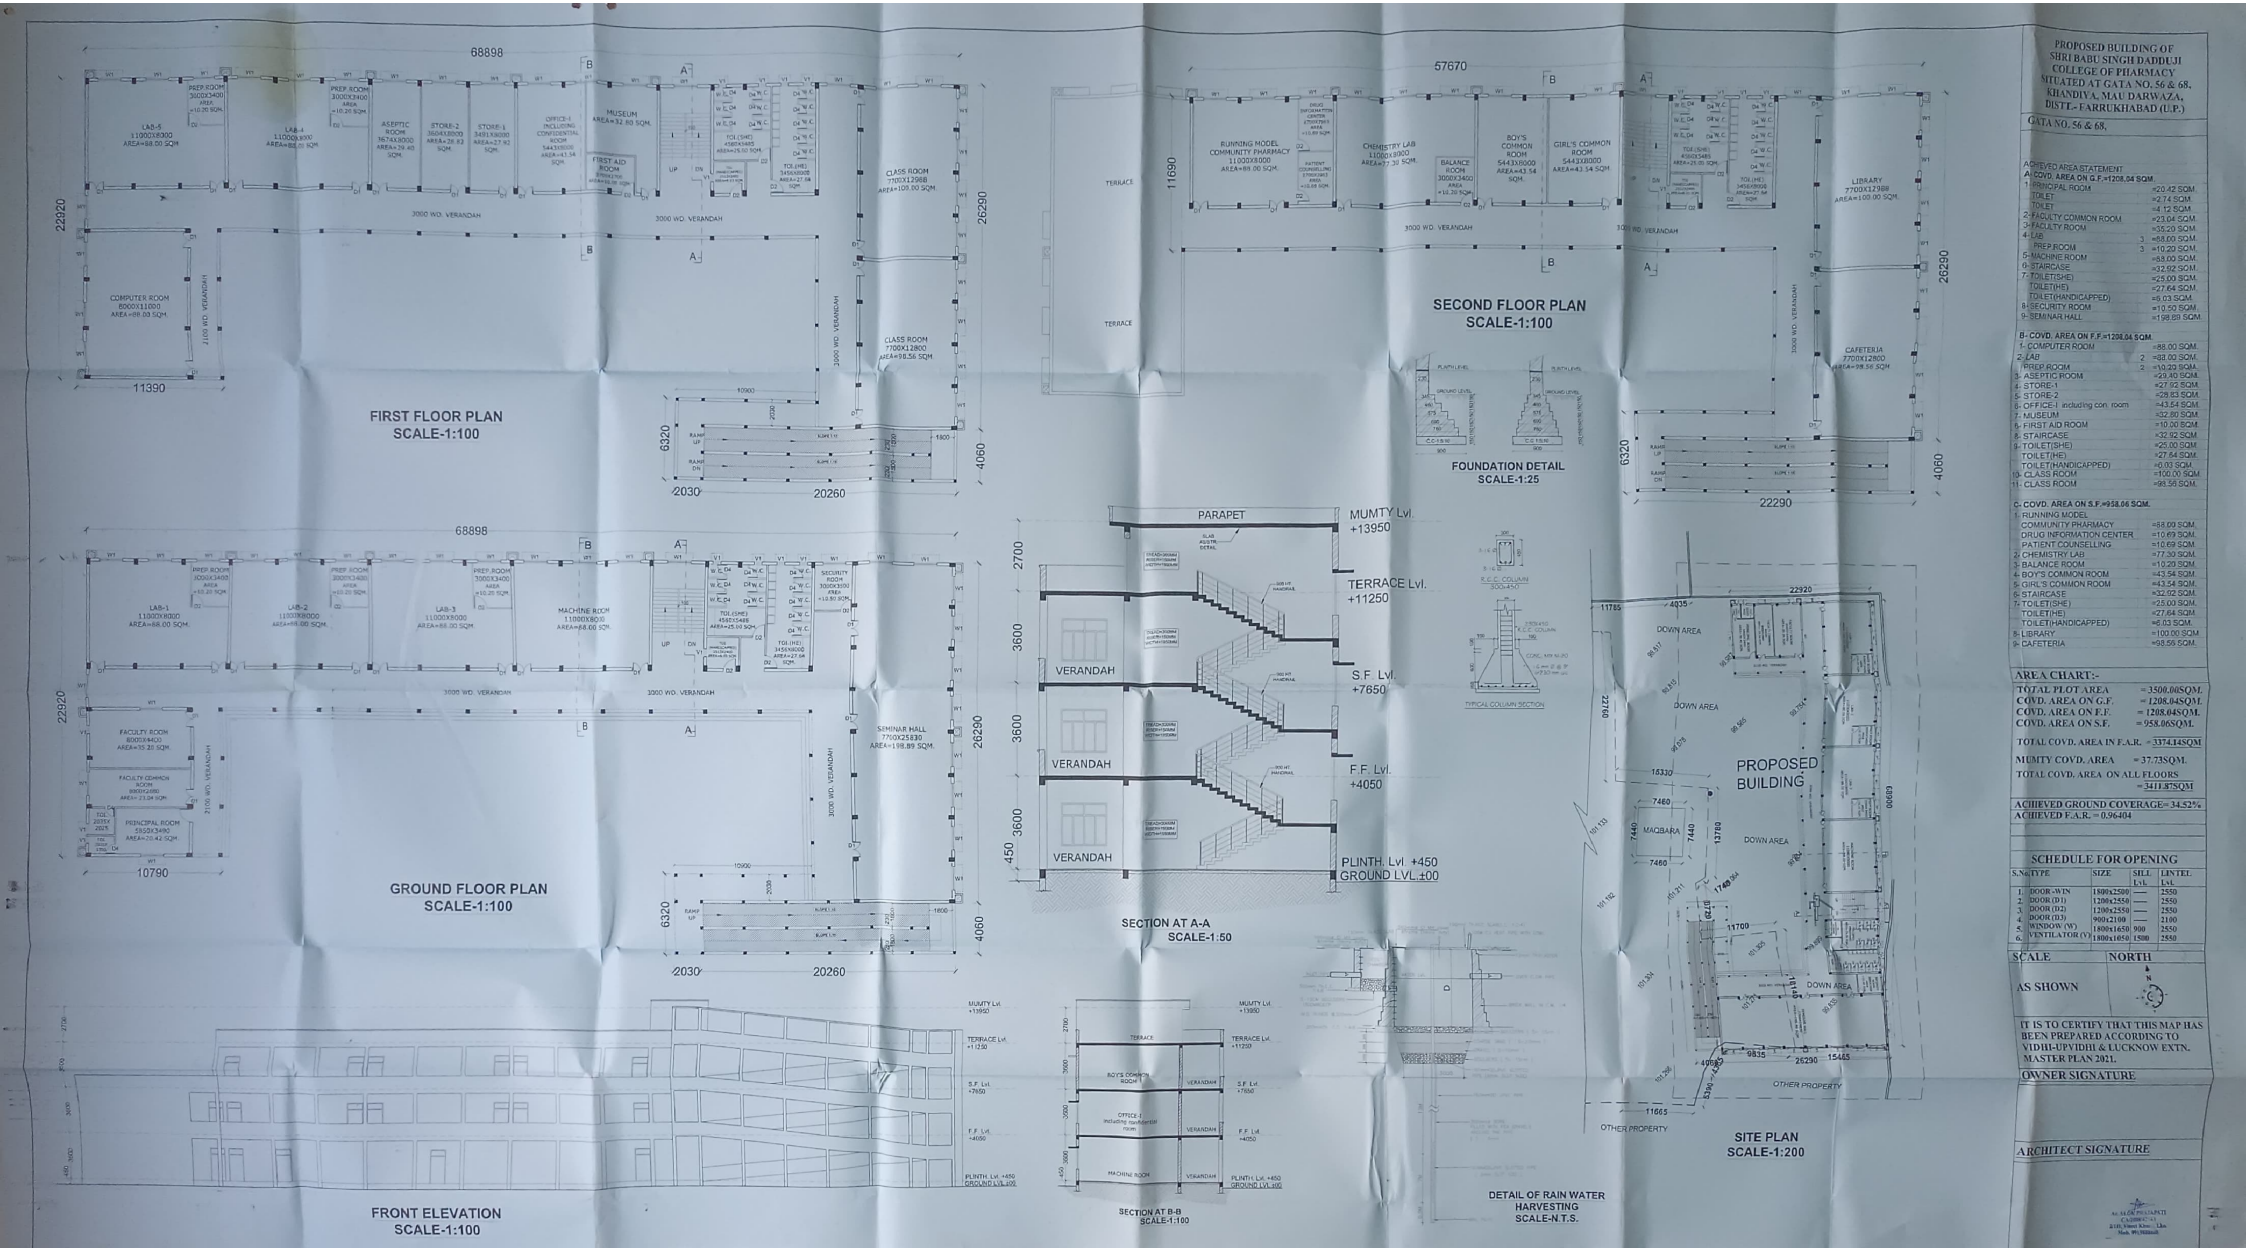


PROPOSED BUILDING OF SHRI BABU SINGH DADDUJI COLLEGE OF PHARMACY SITUATED AT GATA NO. 56 & 68, KHANDIYA, MAU DARWAZA, DISTT.- FARRUKHABAD (U.P.)

GATA NO. 56 & 68,

ACHIEVED AREA STATEMENT:

A- COVD. AREA ON G.F.=1208.04 SQM.

| | | | |
|---|---|---|---|
| 1- PRINCIPAL ROOM | | | =20.42 SQM. |
| TOILET | | | =2.74 SQM. |
| TOILET | | | =4.12 SQM. |
| 2- FACULTY COMMON ROOM | | | =23.04 SQM. |
| 3- FACULTY ROOM | | | =35.20 SQM. |
| 4- LAB | | 1 | =68.00 SQM. |
| PREP ROOM | | 3 | =10.20 SQM. |
| 5- MACHINE ROOM | | | =68.00 SQM. |
| 6- STAIRCASE | | | =32.92 SQM. |
| 7- TOILET(SHE) | | | =25.00 SQM. |
| TOILET(HE) | | | =27.64 SQM. |
| TOILET(HANDICAPPED) | | | =6.03 SQM. |
| 8- SECURITY ROOM | | | =10.50 SQM. |
| 9- SEMINAR HALL | | | =198.89 SQM. |

B- COVD. AREA ON F.F.=1298.04 SQM.

| | | |
|---|---|---|
| 1- COMPUTER ROOM | | =88.00 SQM. |
| 2- LAB | 2 | =88.00 SQM. |
| PREP ROOM | 2 | =10.20 SQM. |
| 3- ASEPTIC ROOM | | =29.40 SQM. |
| 4- STORE-1 | | =27.92 SQM. |
| 5- STORE-2 | | =28.83 SQM. |
| 6- OFFICE-1 including conf. room | | =43.54 SQM. |
| 7- MUSEUM | | =32.80 SQM. |
| 8- FIRST AID ROOM | | =10.00 SQM. |
| 9- STAIRCASE | | =32.92 SQM. |
| 10- TOILET(SHE) | | =25.00 SQM. |
| TOILET(HE) | | =27.64 SQM. |
| TOILET(HANDICAPPED) | | =6.03 SQM. |
| 10- CLASS ROOM | | =100.00 SQM. |
| 11- CLASS ROOM | | =98.56 SQM. |

C- COVD. AREA ON S.F.=958.06 SQM.

| | |
|---|---|
| 1- RUNNING MODEL COMMUNITY PHARMACY | =68.09 SQM. |
| DRUG INFORMATION CENTER | =10.69 SQM. |
| PATIENT COUNSELLING | =10.69 SQM. |
| 2- CHEMISTRY LAB | =77.30 SQM. |
| 3- BALANCE ROOM | =10.20 SQM. |
| 4- BOY'S COMMON ROOM | =43.54 SQM. |
| 5- GIRL'S COMMON ROOM | =43.54 SQM. |
| 6- STAIRCASE | =32.92 SQM. |
| 7- TOILET(SHE) | =25.00 SQM. |
| TOILET(HE) | =27.64 SQM. |
| TOILET(HANDICAPPED) | =6.03 SQM. |
| 8- LIBRARY | =100.00 SQM. |
| 9- CAFETERIA | =98.56 SQM. |

AREA CHART:-

| | |
|---|---|
| TOTAL PLOT AREA | =3500.00SQM. |
| COVD. AREA ON G.F. | =1208.04SQM. |
| COVD. AREA ON F.F. | =1208.04SQM. |
| COVD. AREA ON S.F. | =958.06SQM. |
| TOTAL COVD. AREA IN F.A.R. | =3374.14SQM |
| MUMTY COVD. AREA | =37.73SQM. |
| TOTAL COVD. AREA ON ALL FLOORS | =3411.87SQM |

ACHIEVED GROUND COVERAGE=34.52%
ACHIEVED F.A.R. = 0.96404

SCHEDULE FOR OPENING

| S.NO. | TYPE | SIZE | SILL Lvl. | LINTEL Lvl. |
|---|---|---|---|---|
| 1. | DOOR-WIN | 1800x2500 | — | 2550 |
| 2. | DOOR (D1) | 1200x2550 | — | 2550 |
| 3. | DOOR (D2) | 1200x2550 | — | 2550 |
| 4. | DOOR (D3) | 900x2100 | — | 2100 |
| 5. | WINDOW (W) | 1800x1650 | 900 | 2550 |
| 6. | VENTILATOR (V) | 1800x1650 | 1500 | 2550 |

SCALE: AS SHOWN

NORTH

IT IS TO CERTIFY THAT THIS MAP HAS BEEN PREPARED ACCORDING TO VIDHI UPVIDHI & LUCKNOW EXTN. MASTER PLAN 2021.

OWNER SIGNATURE

ARCHITECT SIGNATURE