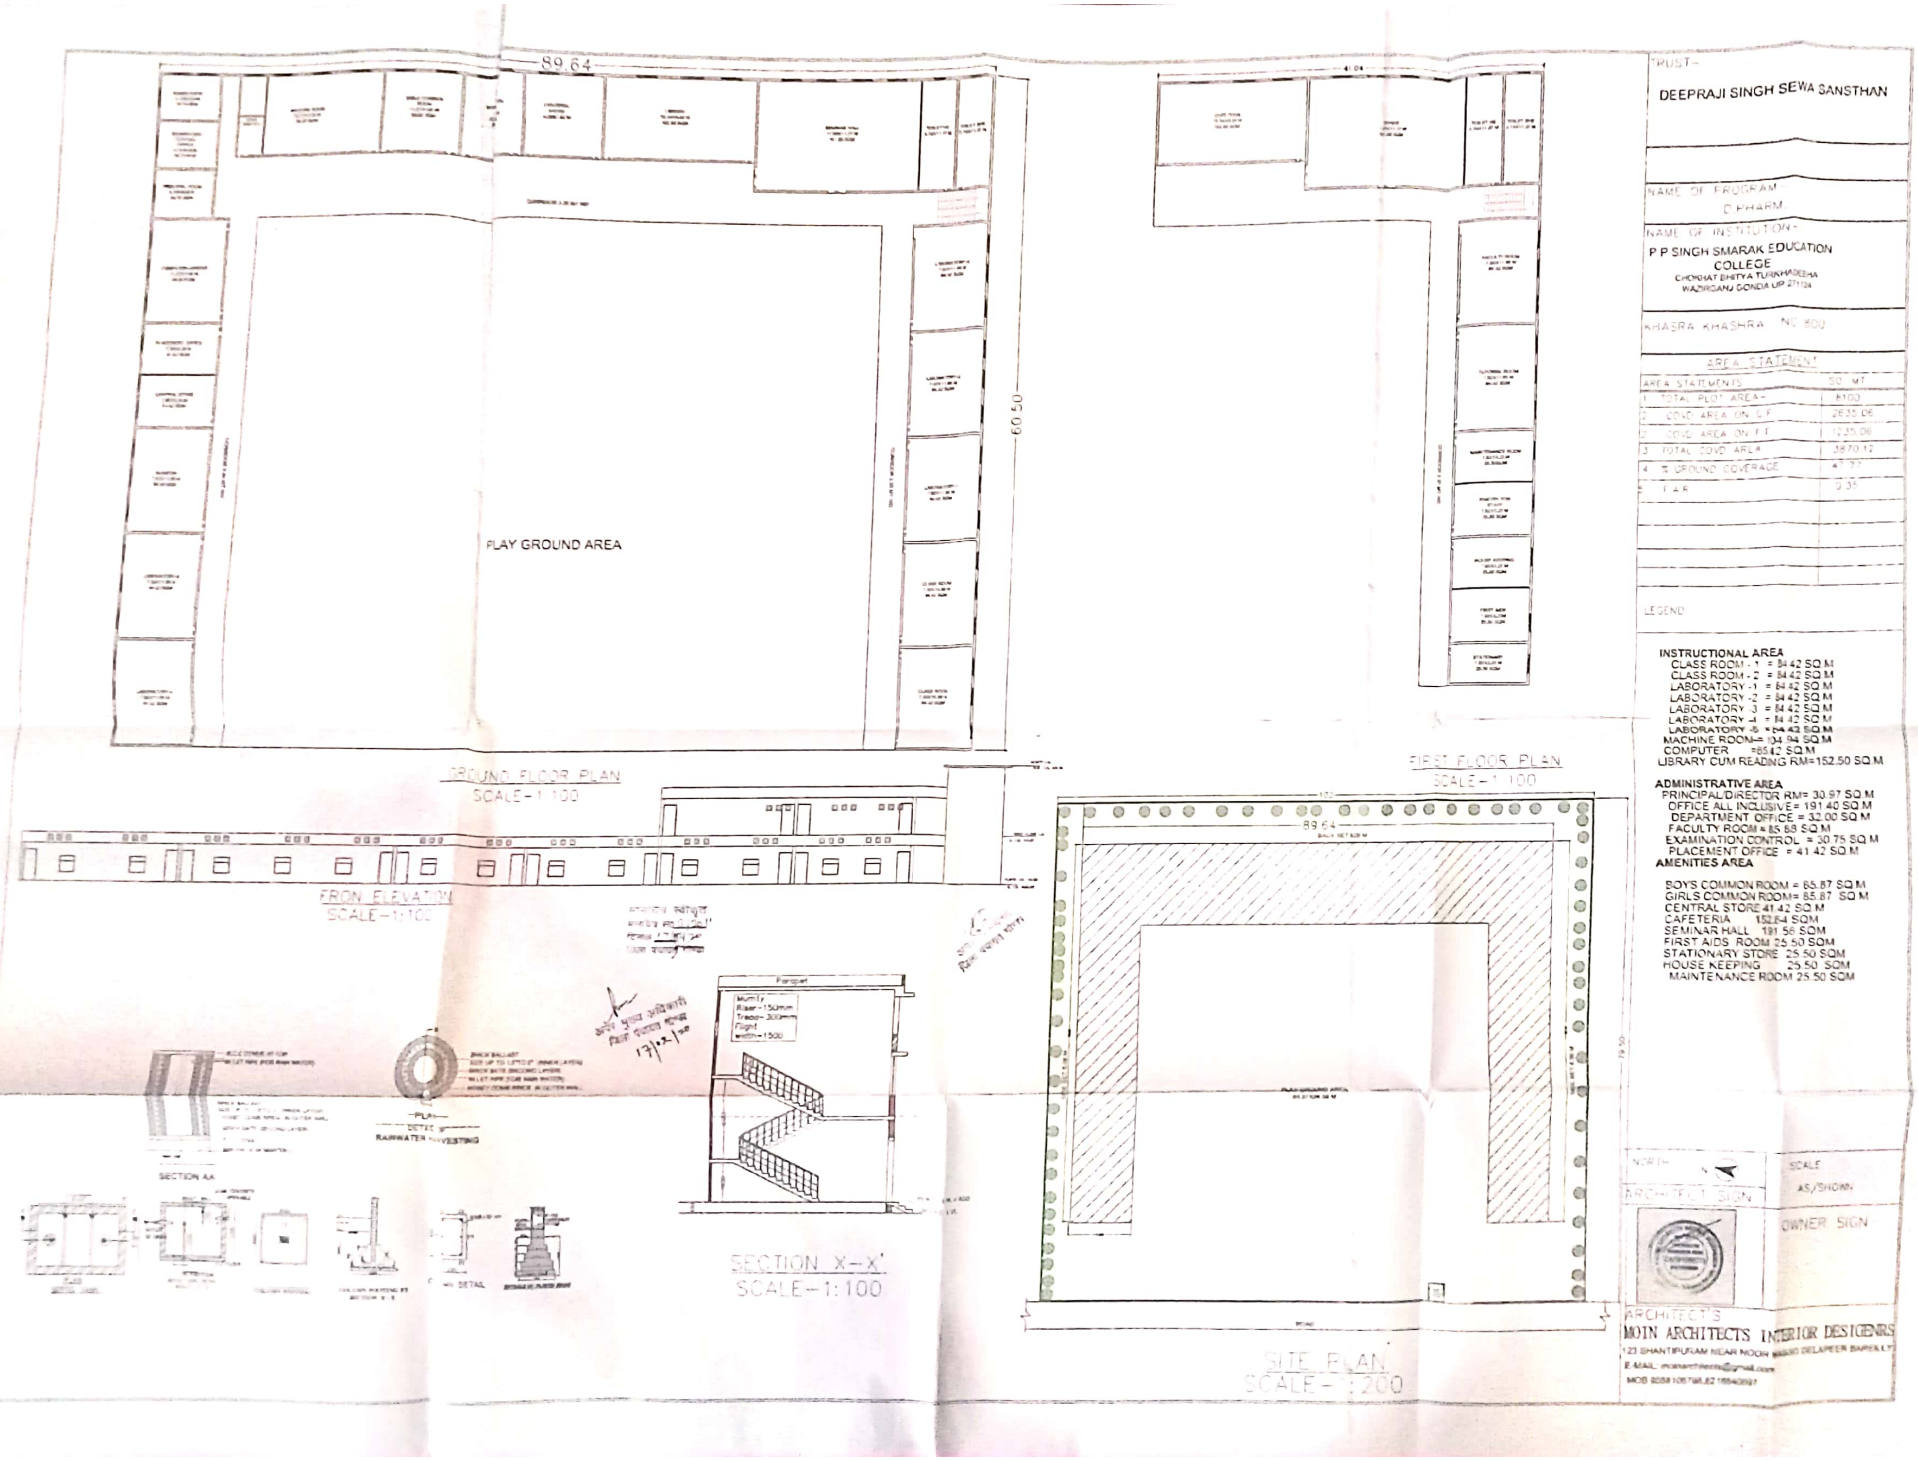

TRUST-

DEEPRAJI SINGH SEWA SANSTHAN

NAME OF PROGRAM

D.PHARM

NAME OF INSTITUTION-

P P SINGH SMARAK EDUCATION COLLEGE
CHOKHAT BHITYA TURKHABEHA
WAZIRGANJ GONDA UP 271124

KHASRA KHASHRA NO 600

AREA STATEMENT

AREA STATMENTS	SQ. MT.
1 TOTAL PLOT AREA=	8100
2 COVD AREA ON G.F.	2635.06
3 COVD AREA ON F.F.	1235.06
3 TOTAL COVD AREA	3870.12
4 % GROUND COVERAGE	47.77
5 FAR	0.35

LEGEND

INSTRUCTIONAL AREA
CLASS ROOM -1 = 84.42 SQ.M
CLASS ROOM -2 = 84.42 SQ.M
LABORATORY -1 = 84.42 SQ.M
LABORATORY -2 = 84.42 SQ.M
LABORATORY -3 = 84.42 SQ.M
LABORATORY -4 = 84.42 SQ.M
LABORATORY -5 = 84.42 SQ.M
MACHINE ROOM= 104.84 SQ.M
COMPUTER =85.42 SQ.M
LIBRARY CUM READING RM=152.50 SQ.M

ADMINISTRATIVE AREA
PRINCIPAL/DIRECTOR RM= 30.97 SQ.M
OFFICE ALL INCLUSIVE= 191.40 SQ.M
DEPARTMENT OFFICE = 32.00 SQ.M
FACULTY ROOM = 85.83 SQ.M
EXAMINATION CONTROL = 30.75 SQ.M
PLACEMENT OFFICE = 41.42 SQ.M

AMENITIES AREA
BOYS COMMON ROOM = 65.87 SQ.M
GIRLS COMMON ROOM= 85.87 SQ.M
CENTRAL STORE 41.42 SQ.M
CAFETERIA 152.64 SQM
SEMINAR HALL 191.56 SQM
FIRST AIDS ROOM 25.50 SQM
STATIONARY STORE 25.50 SQM
HOUSE KEEPING 25.50 SQM
MAINTENANCE ROOM 25.50 SQM

NORTH

SCALE
AS/SHOWN

ARCHITECT SIGN

OWNER SIGN

ARCHITECTS
MOIN ARCHITECTS INTERIOR DESIGNERS
123 SHANTIPURAM NEAR NOOR MASJID DELAPEER BAREILLY
E-MAIL: moinarchitects@gmail.com
MOB 8259106796,82 1854369?

Scanned with OKEN Scanner