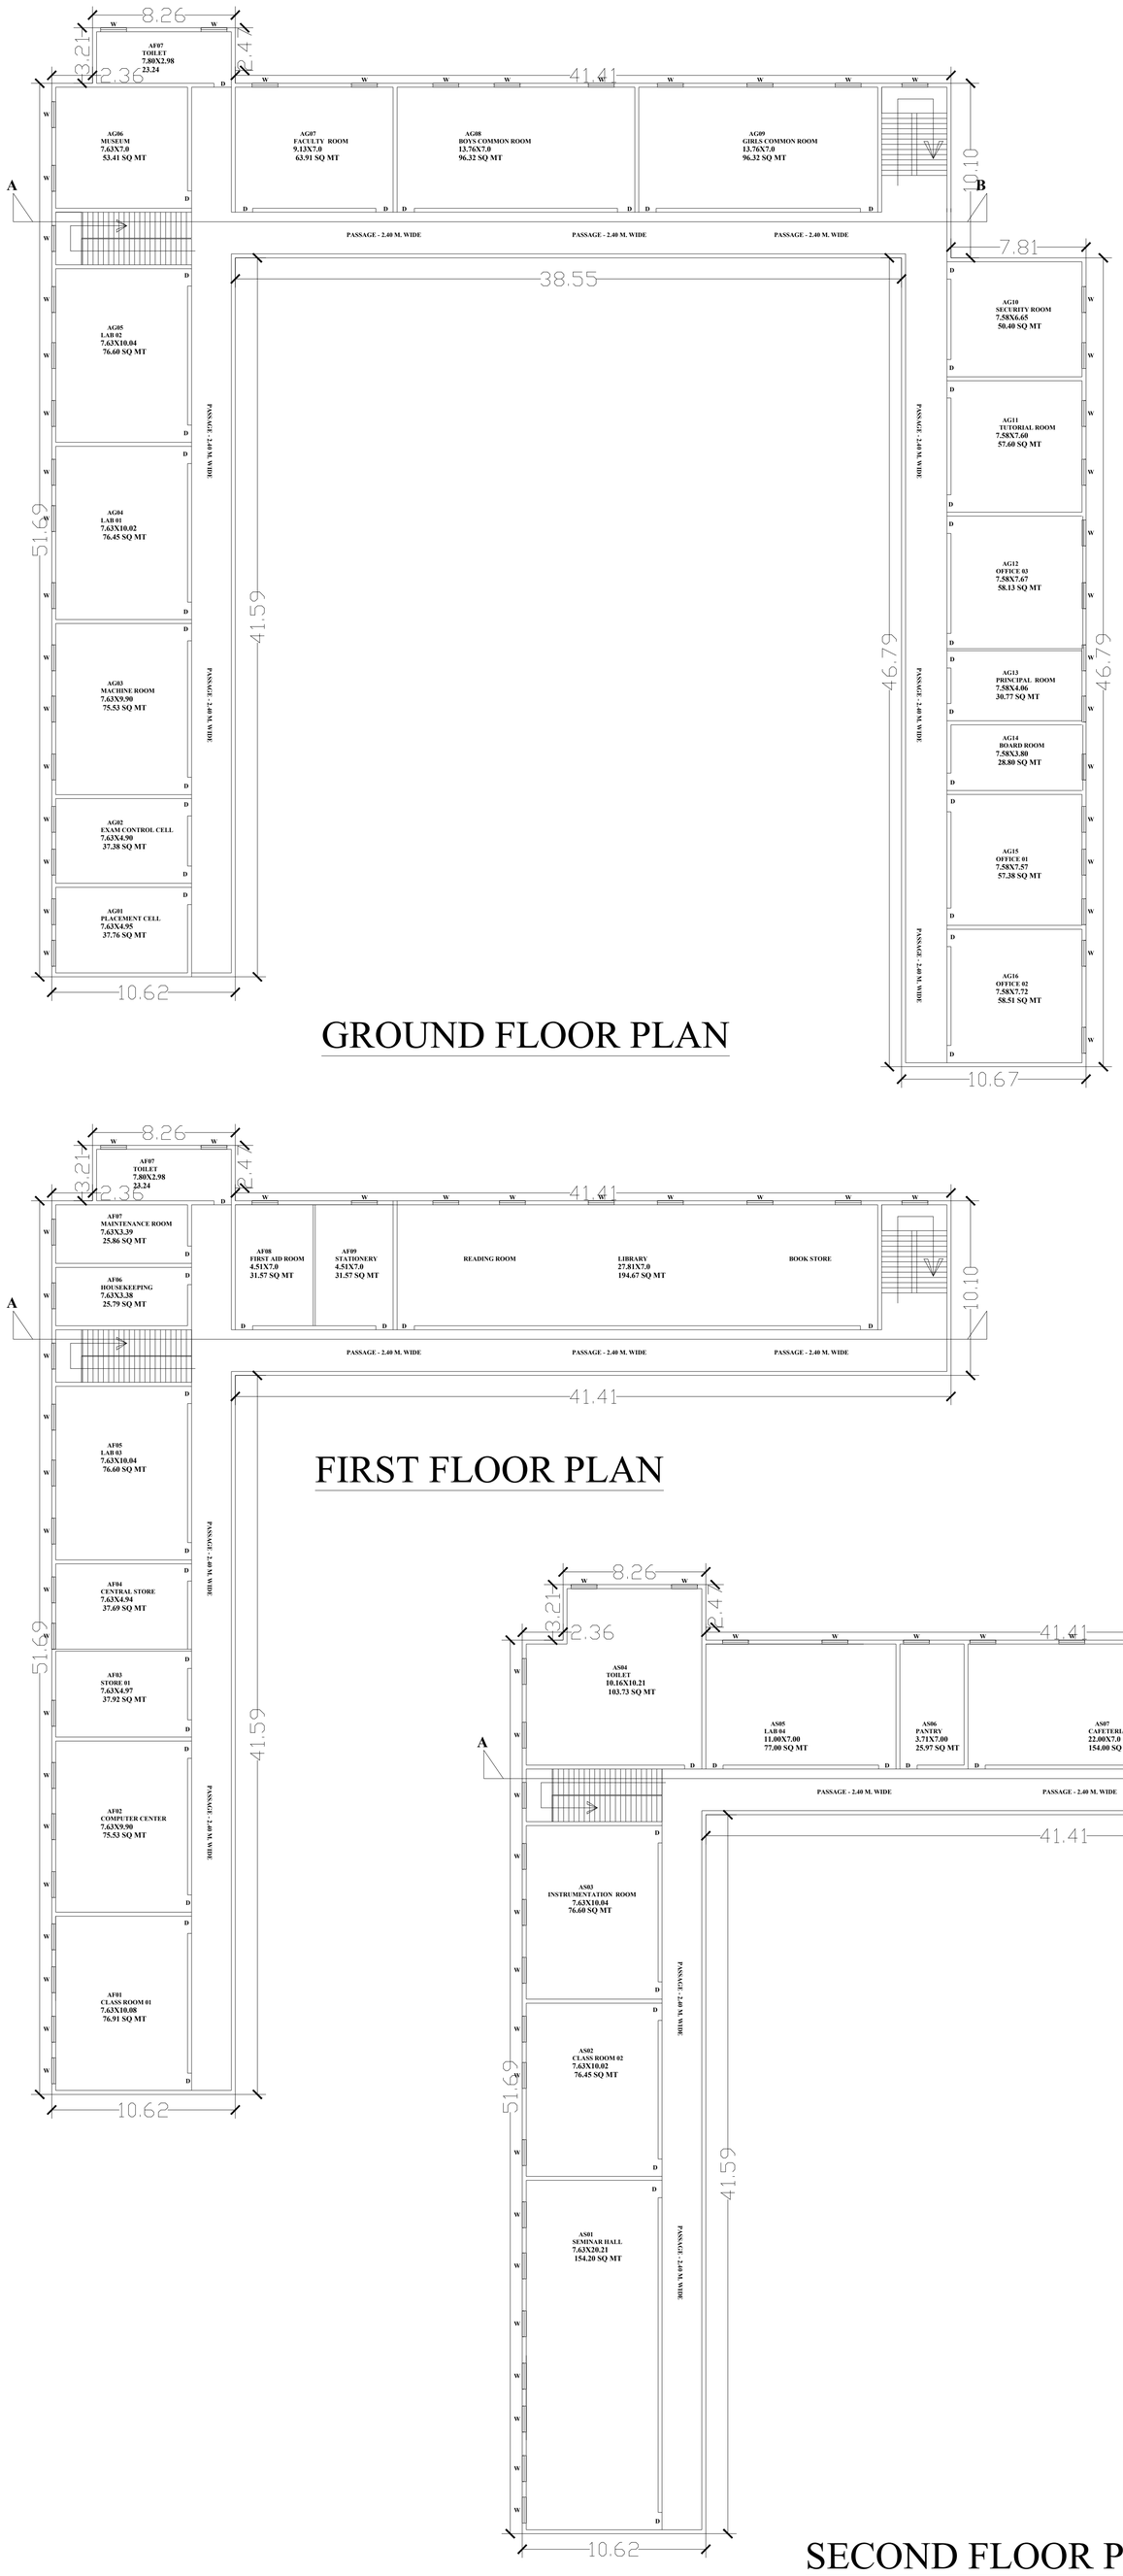

GROUND FLOOR PLAN

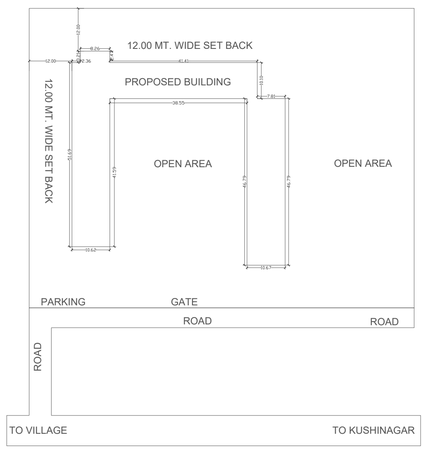

SITE PLAN

1:1000

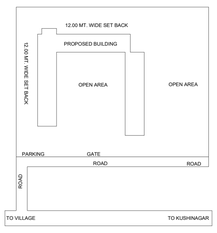

LOCATION PLAN

N.T.S

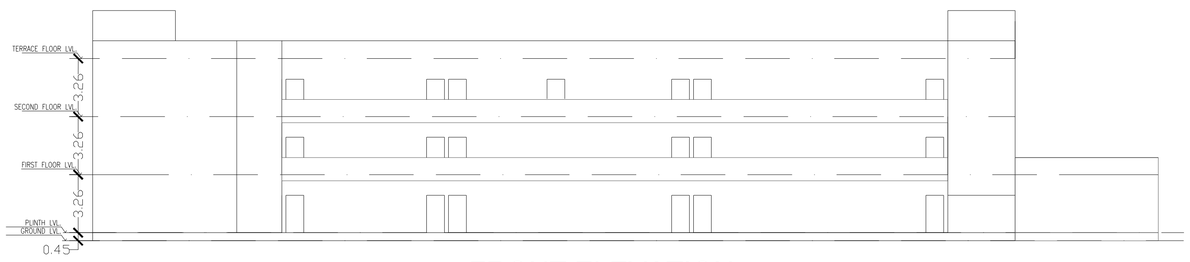

FRONT ELEVATION

FIRST FLOOR PLAN

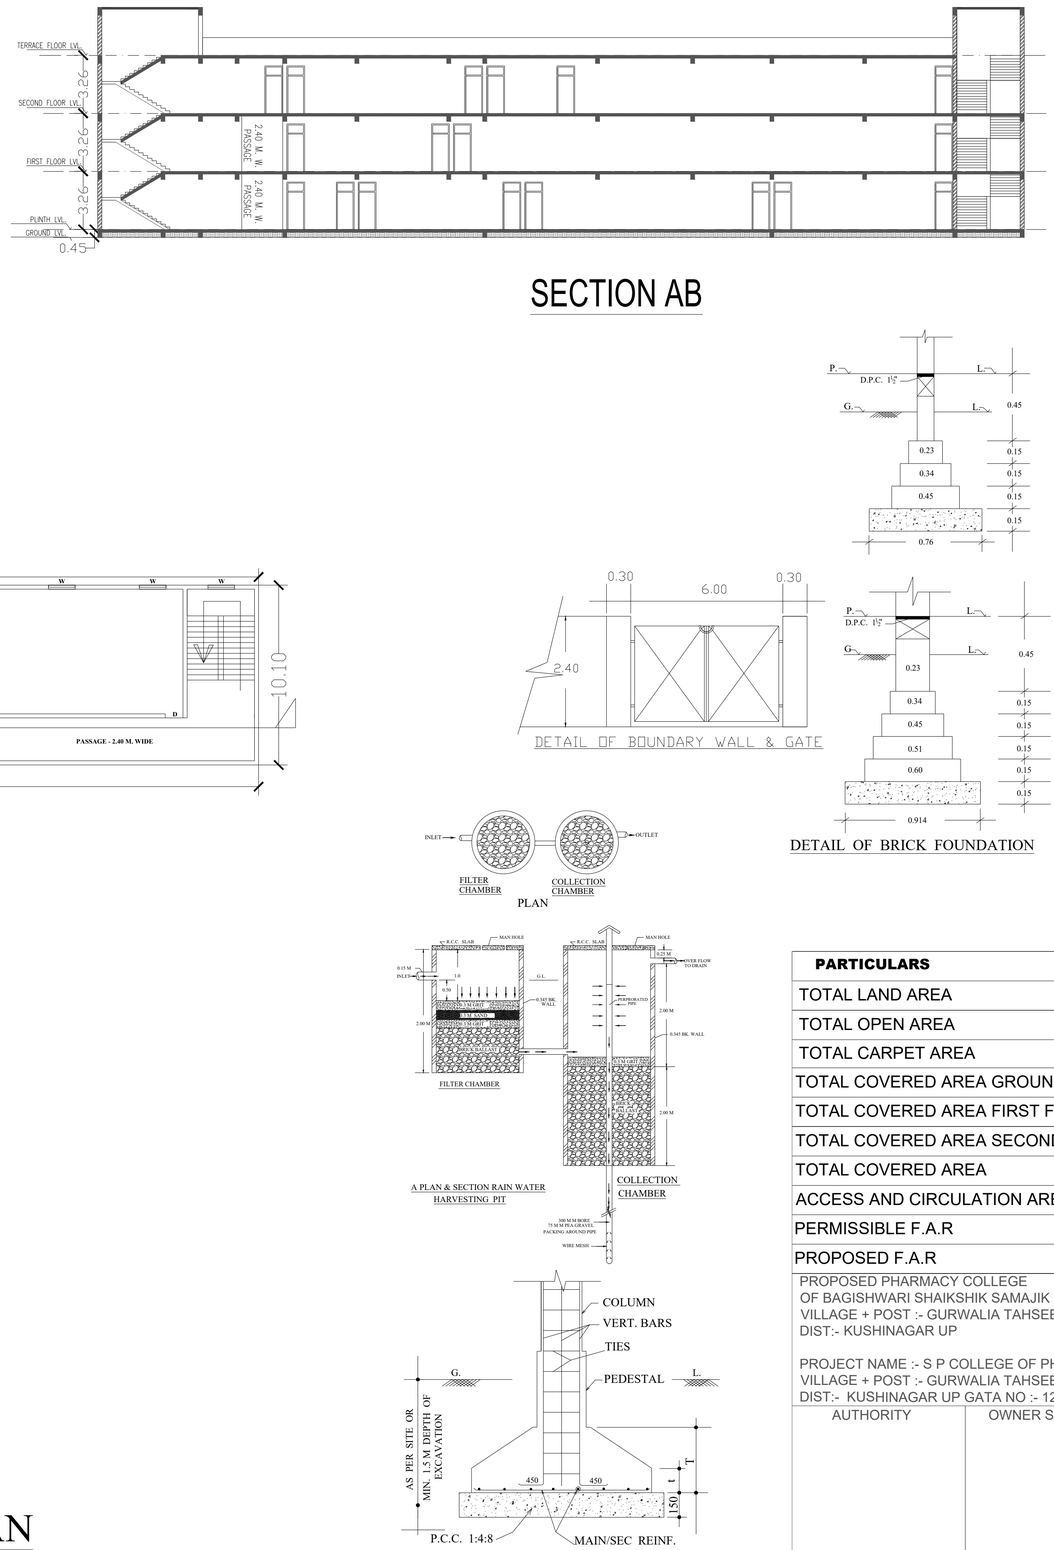

SECTION AB

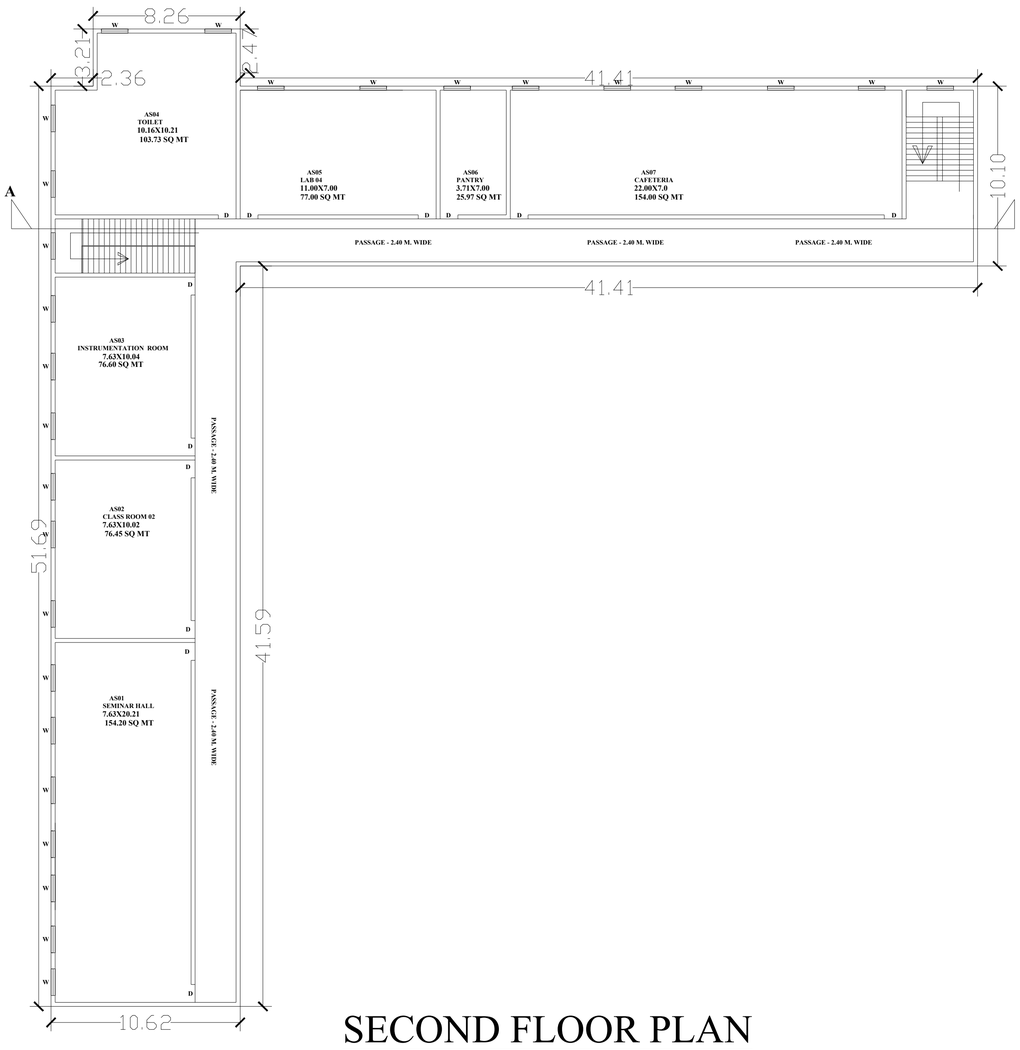

SECOND FLOOR PLAN

DETAIL OF BOUNDARY WALL & GATE

DETAIL OF BRICK FOUNDATION

TYPICAL DETAIL OF R.C.C.COL. FOUNDATION

PARTICULARS	AREA IN SQ.M.
TOTAL LAND AREA	8100.00
TOTAL OPEN AREA	6607.05
TOTAL CARPET AREA	2366.64
TOTAL COVERED AREA GROUND FLOOR	1492.95
TOTAL COVERED AREA FIRST FLOOR	993.70
TOTAL COVERED AREA SECOND FLOOR	993.70
TOTAL COVERED AREA	3480.35
ACCESS AND CIRCULATION AREA	1113.71
PERMISSIBLE F.A.R	2.000
PROPOSED F.A.R	0.430

PROPOSED PHARMACY COLLEGE
OF BAGISHWARI SHAIKSHIK SAMAJIK CHARITABLE TRUST
VILLAGE + POST :- GURWALIA TAHSEEL :- TAMKUHI RAJ
DIST:- KUSHINAGAR UP

PROJECT NAME :- S P COLLEGE OF PHARMACY
VILLAGE + POST :- GURWALIA TAHSEEL :- TAMKUHI RAJ
DIST:- KUSHINAGAR UP GATA NO :- 1215 (PART)

AUTHORITY	OWNER SIGN	ARCHITECT'S SIGN