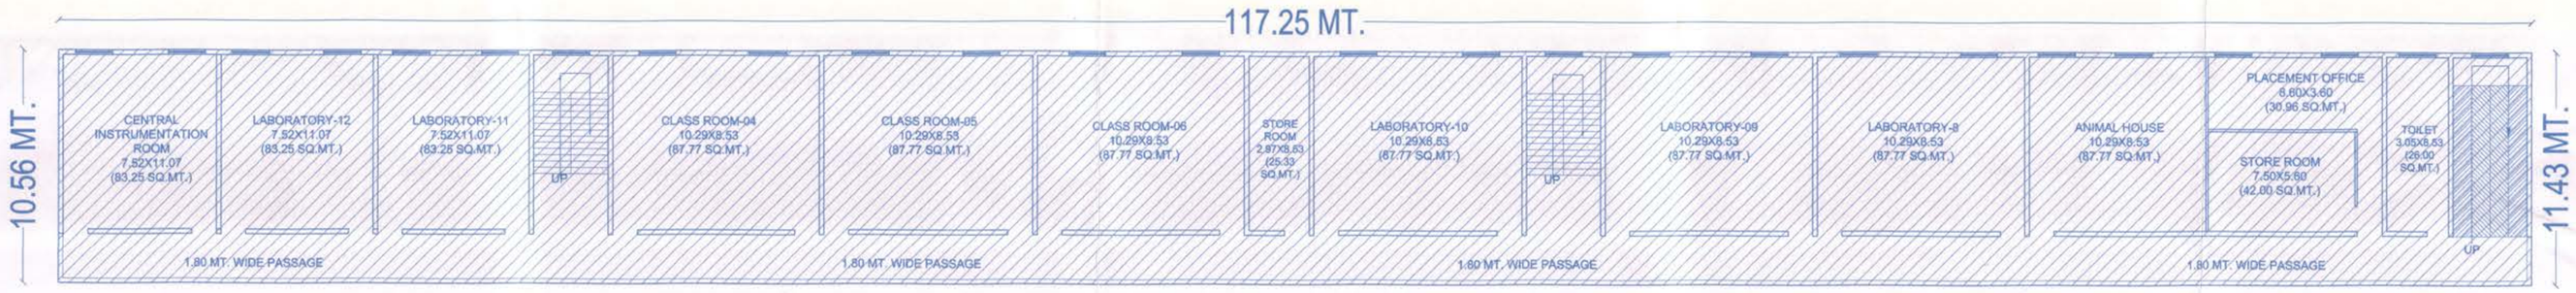

FUTURE EXTENSION
SECOND FLOOR PLAN

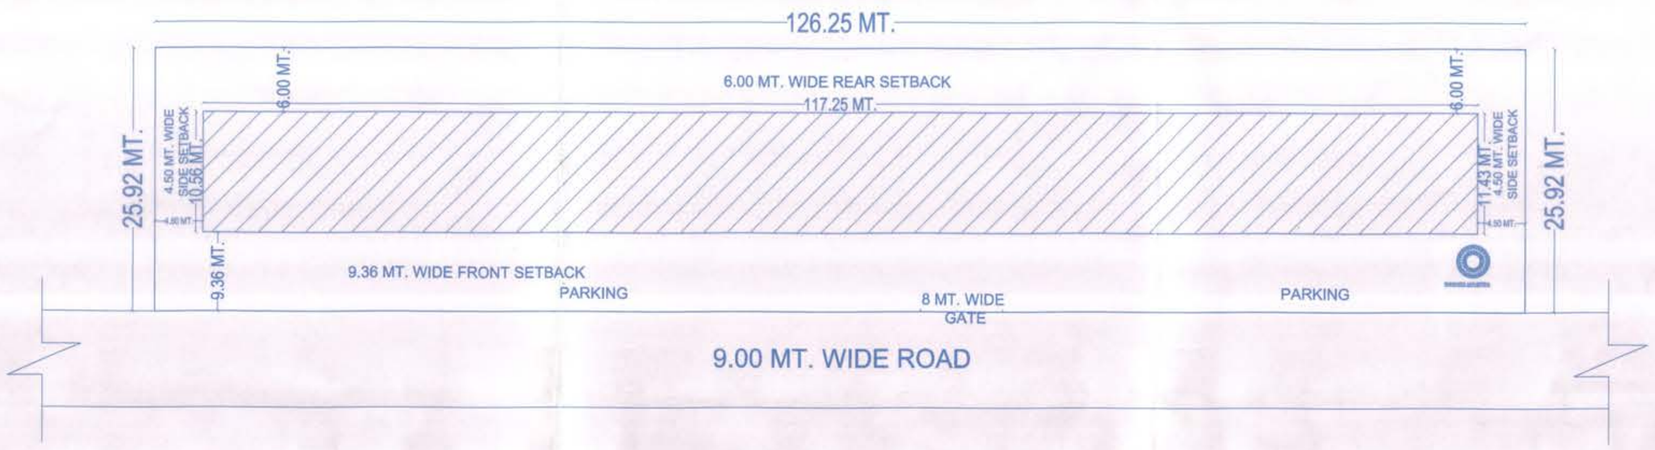

SITE PLAN
SCALE - 1:200

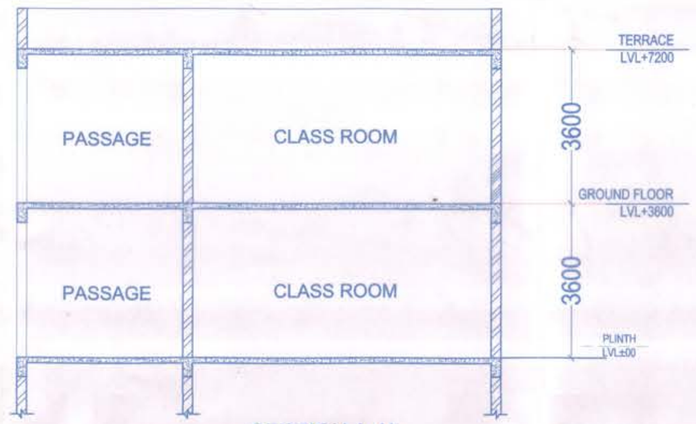

SECTION A-A'
SCALE - 1:100

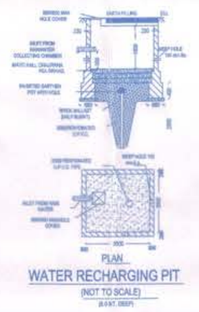

KEY PLAN
SCALE - N.T.S.

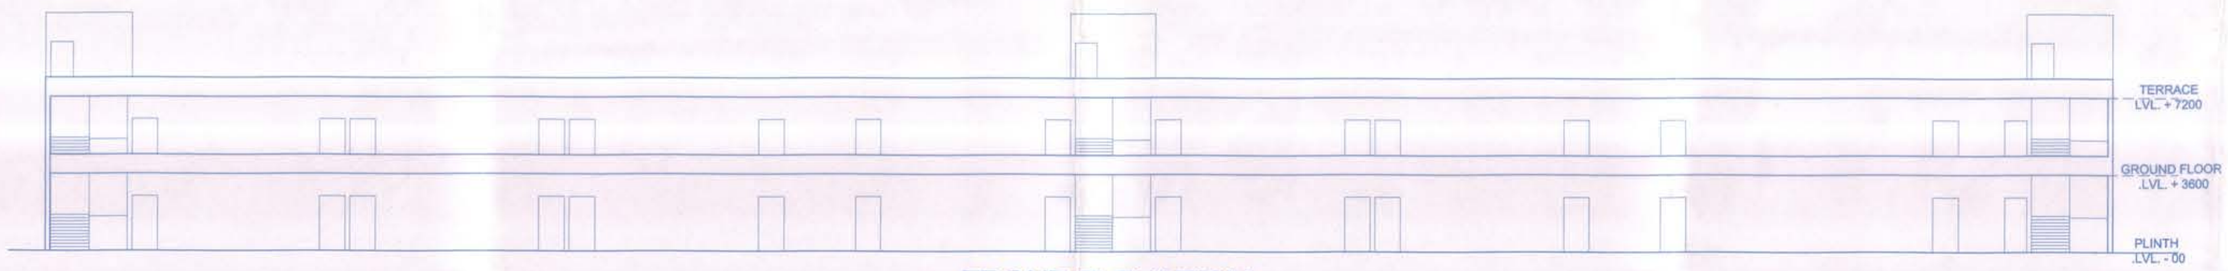

FRONT ELEVATION
SCALE - 1:100

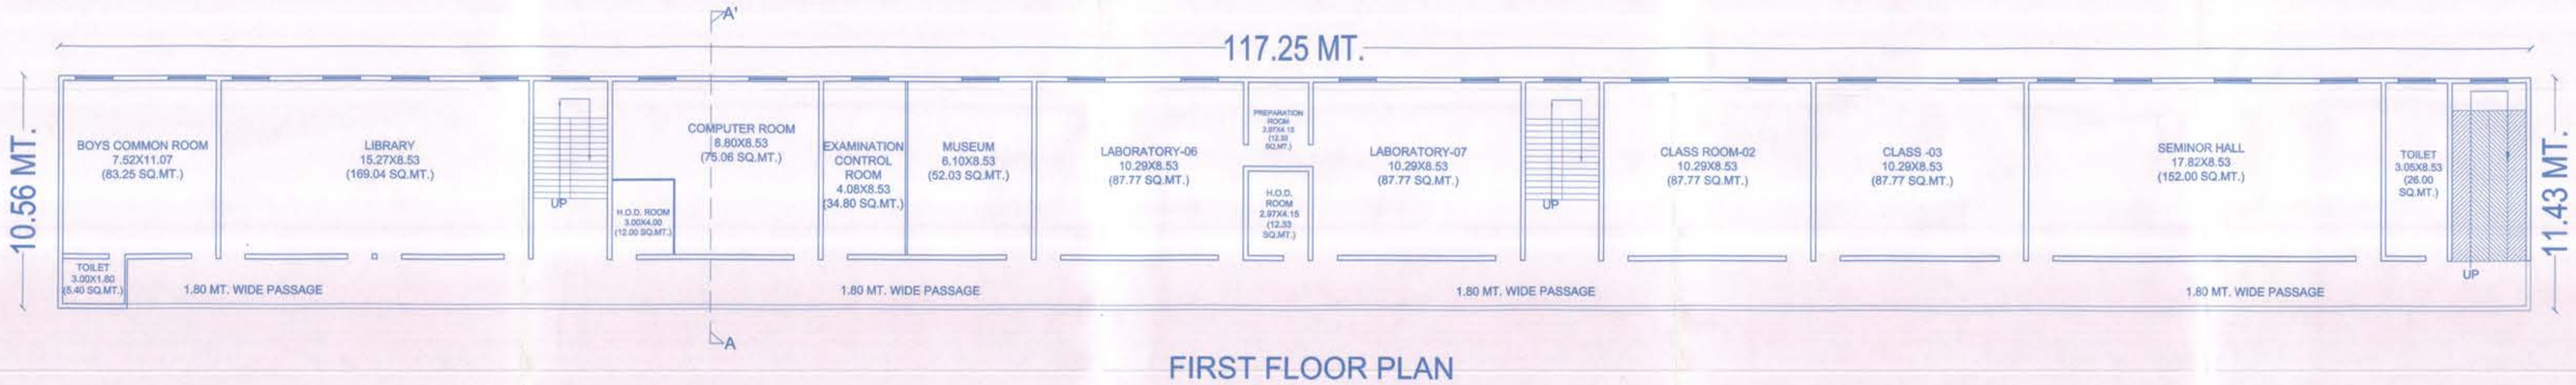

FIRST FLOOR PLAN
SCALE - 1:100

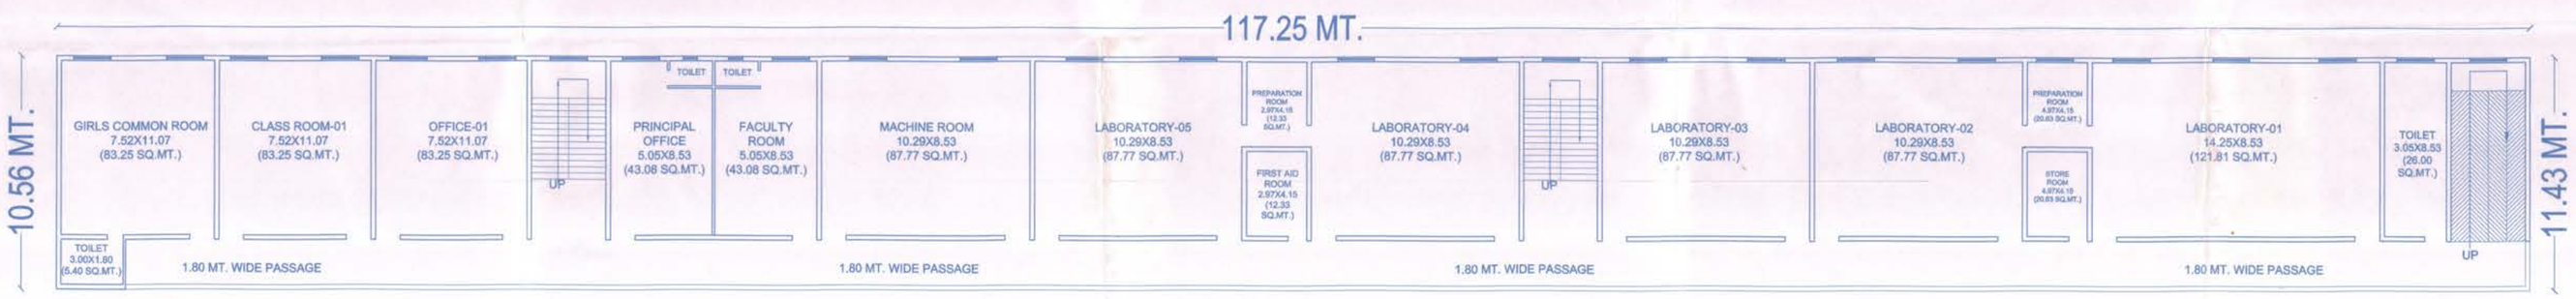

GROUND FLOOR PLAN
SCALE - 1:100

TRUST :
ATHAAN EDUCATIONAL TRUST
MAHUI , KARAUNDI , DEORIA,U.P.

NAME OF INSTITUTION
BAHADUR YADAV COLLEGE OF PHARMACY

SITUATION
RAMPUR ,KHURHURIYA ,
NAGAR PANCHAYAT BHATNI, DEORIA ,U.P.

NAME OF PROGRAMME / COURSE
B.Pharm., D.Pharm..

GATA NO. - 182,171,178,181KH

AREA OF PLOT - 3272.22 SQ.MT.

AREA STATEMENT

1	TOTAL PLOT AREA	3272.22 SQ.MT.
2	COVERED AREA OF GROUND FLOOR	1238.16 SQ.MT.
3	COVERED AREA OF FIRST FLOOR	1238.16 SQ.MT.
4	TOTAL CARPET AREA	1854.83 SQ.MT.
5	TOTAL COVERED AREA	2476.32 SQ.MT.
6	GROUND COVERAGE %	37.84
7	ACHIEVED F.A.R.	0.76

AREA CALCULATION

S.NO.	ROOM TYPE	CARPET AREA (SQ.MT.)
	INSTRUCTIONAL AREA	
1	CLASS ROOM-01	83.25
2	CLASS ROOM-02	87.77
3	MACHINE ROOM	87.77
4	LABORATORY -01	121.81
5	LABORATORY -02	87.77
6	LABORATORY -03	87.77
7	LABORATORY -04	87.77
8	LABORATORY -05	87.77
9	LABORATORY -06	87.77
10	LABORATORY -07	87.77
11	MUSEUM	52.03
12	COMPUTER CENTER	75.06
13	LIBRARY & READING ROOM	169.00
	TOTAL AREA	**1203.31**
	ADMINISTRATIVE AREA	
1	PRINCIPAL/DIRECTOR OFFICE	43.84
2	FACULTY ROOM	43.84
3	H.O.D. ROOM -01	12.00
4	H.O.D. ROOM -02	12.33
5	EXAMINATION CONTROL ROOM	34.80
6	CENTRAL STORE-01	20.63
7	OFFICE	83.25
	TOTAL AREA	**250.69**
	AMENITIES AREA	
1	TOILET BLOCK	70.00
2	GIRLS COMMON ROOM	83.25
3	BOYS COMMON ROOM	83.25
4	SEMINOR HALL	152.00
5	FIRST AID ROOM	12.33
	TOTAL AREA	**400.83**
	CIRCULATION AREA	
	STAIRCASE,CORRIDORS AND OTHER COMMON AREA	**621.49**
	TOTAL CIRCULATION AREA	621.49
	TOTAL AREA	**2476.32**

अध्यक्ष
नगर पंचायत-भटनी
देवरिया।

DOOR WINDOW SCHEDULE

S.NO	TYPE	SIZE	CILL	LINTEL
1	D	1500X2550	-	2550
2	D1	1200X2100	-	2100
3	D2	1000X2100	-	2100
4	W	1200X1500	1050	2550
5	V	750X600	1800	2550

SCALE 1-100

NORTH

ARCHITECTS SIGN.

Deepak
Ar. D.K. UPADHYAY
CA/2019/112428

OWNER SIGN.

अध्यक्ष
उत्थान एजुकेशनल ट्रस्ट
ग्राम-माहुरी, पो०-करौली
जि०-देवरिया (उ०प्र०)