KAMAYNI PHARMACY COLLEGE
AJIYAUR DEI, ALIGANJ- SULTANPUR

GATA NO.-
88,89,90,91,92,94,95,99,104

TOTAL LAND AREA- 8109.00 SQMT.

ITEM	NO.	AREA IN SQMT.
BOYS COMMON ROOM	1	46.40
GIRLS COMMON ROOM	1	46.40
ASEPTIC ROOM	1	25.14
STAFF ROOM	1	30.02
PRINCIPAL ROOM	1	20.95
OFFICE	1	40.00
LIBRARY	1	100.20
MACHINE ROOM	1	100.20
CLASS ROOM	2	180.58
ANIMAL HOUSE	1	22.86
BOYS TOILET	1	25.14
GIRLS TOILET	1	25.14
LAB	5	250.30
PREPRATION	5	55.44
MULTIPORPOSE HALL	1	200.40
MUSIUM	1	31.85
STORE	3	72.03
TOTAL		1273.05

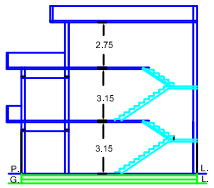

SECTION ON A-B

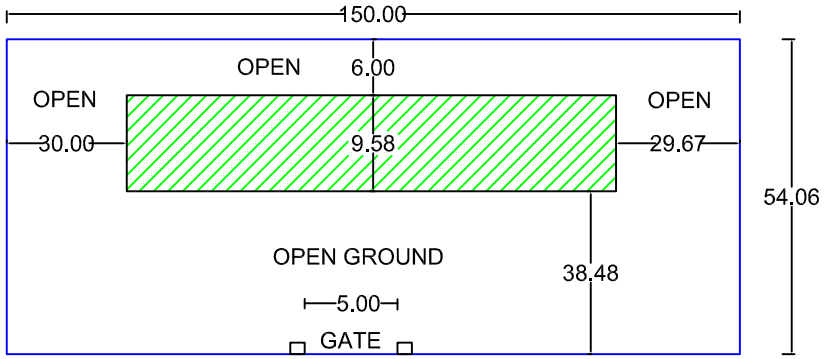

R O A D

SITE PLAN

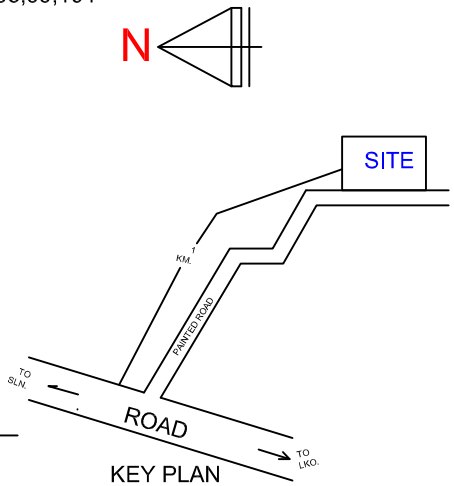

KEY PLAN

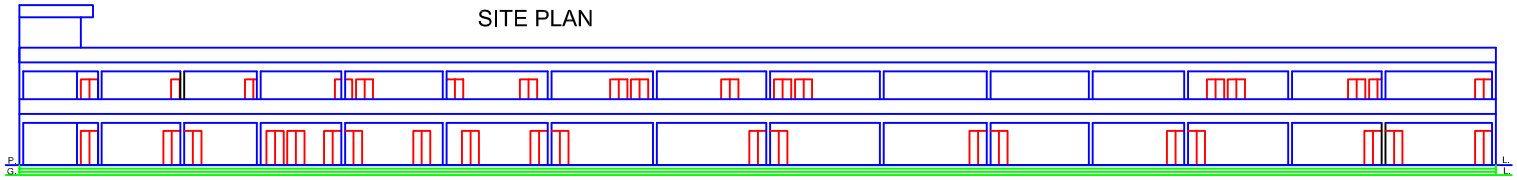

FRONT ELEVATION

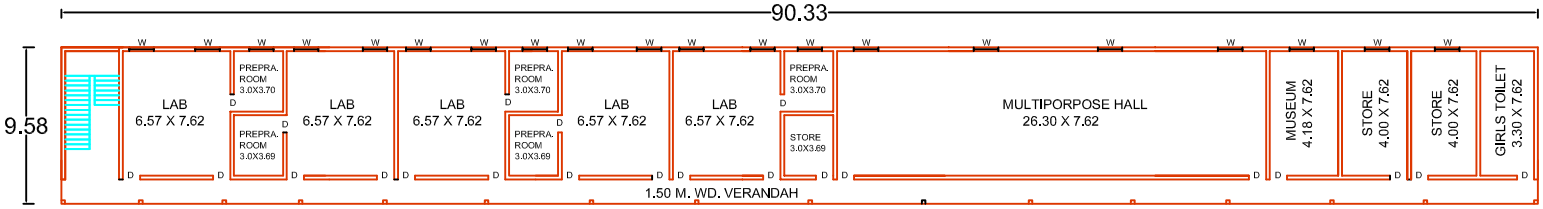

FIRST FLOOR P LAN

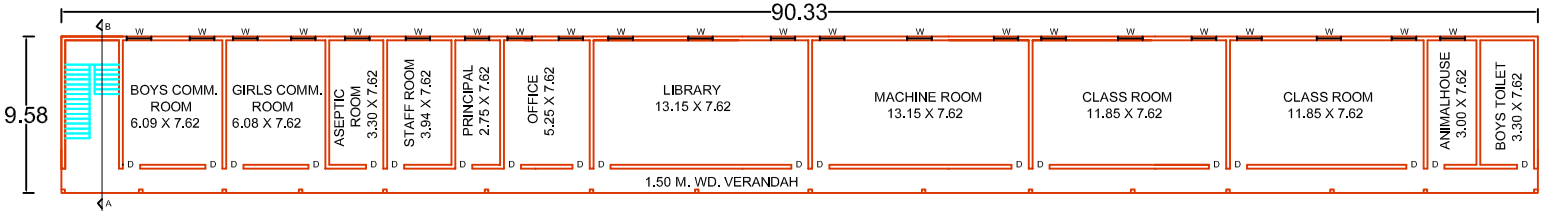

GROUND FLOOR P LAN

PROPOSED FIRE PLAN

- FIRE EXTINGUISHER
- FIRST AID HOSEREEL
- WET RISER
- AUTOMATICE SPRINGLAR SYSTEM
- U. G. WATER TANK 25000 LT.
- M. O. E. R. A./ A. O. F. A. SYSTEM
- TARESS TANK 10000 LT.
- ONE ELECTRICAL PUMP 450 IMP.
- ONE JOCKEY PUMP 450 IMP.
- ONE JOCKEY PUMP 180 IMP.
- MANUALLY OPRATING SYSTEM
- FIRE ALARM

AREA	(SQMT)
TOTAL PLOT AREA	8109.00
OPEN AREA	7243.64
COVERED AREA-	
GROUND FLOOR	865.36
FIRST FLOOR	865.36
TOTAL COVERED	1730.72

DRAWN. BY