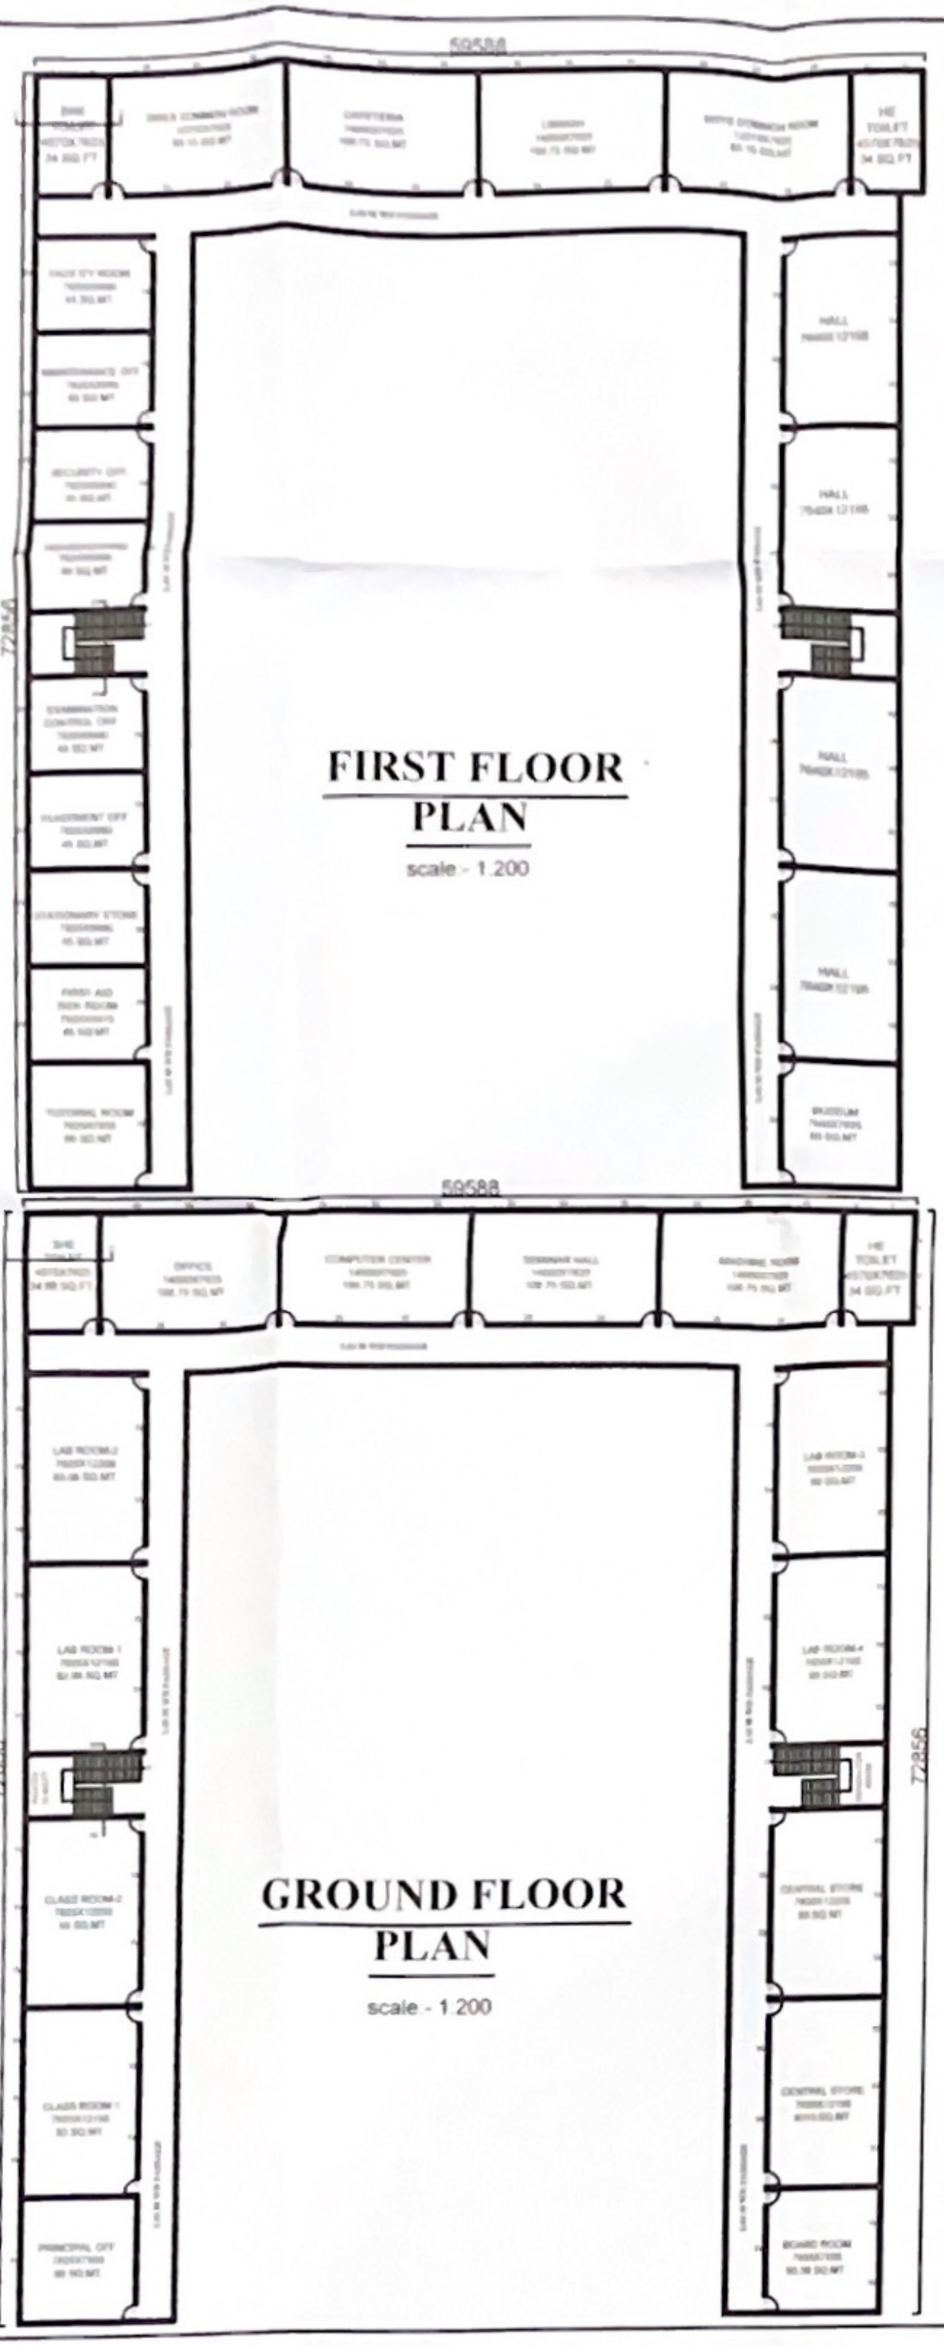

FRONT ELEVATION

scale - 1.200

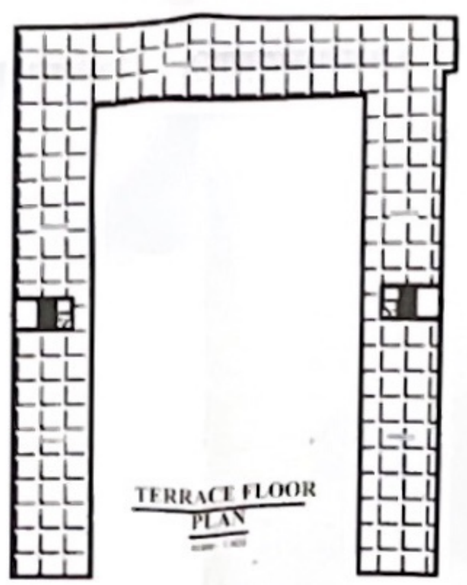

SECTION -A B

scale - 1.100

SECTION -C C

scale - 1.100

WATER RECHARGE PLAN
NOT TO SCALE

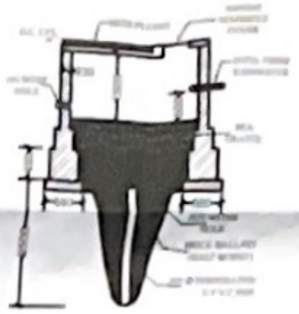

SECTION

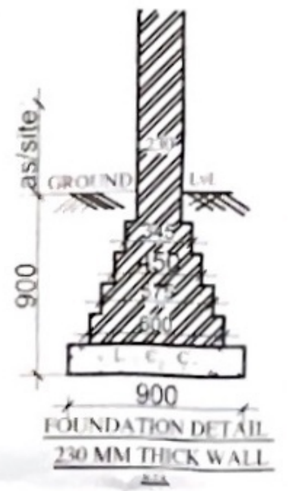

FOUNDATION DETAIL
230 MM THICK WALL

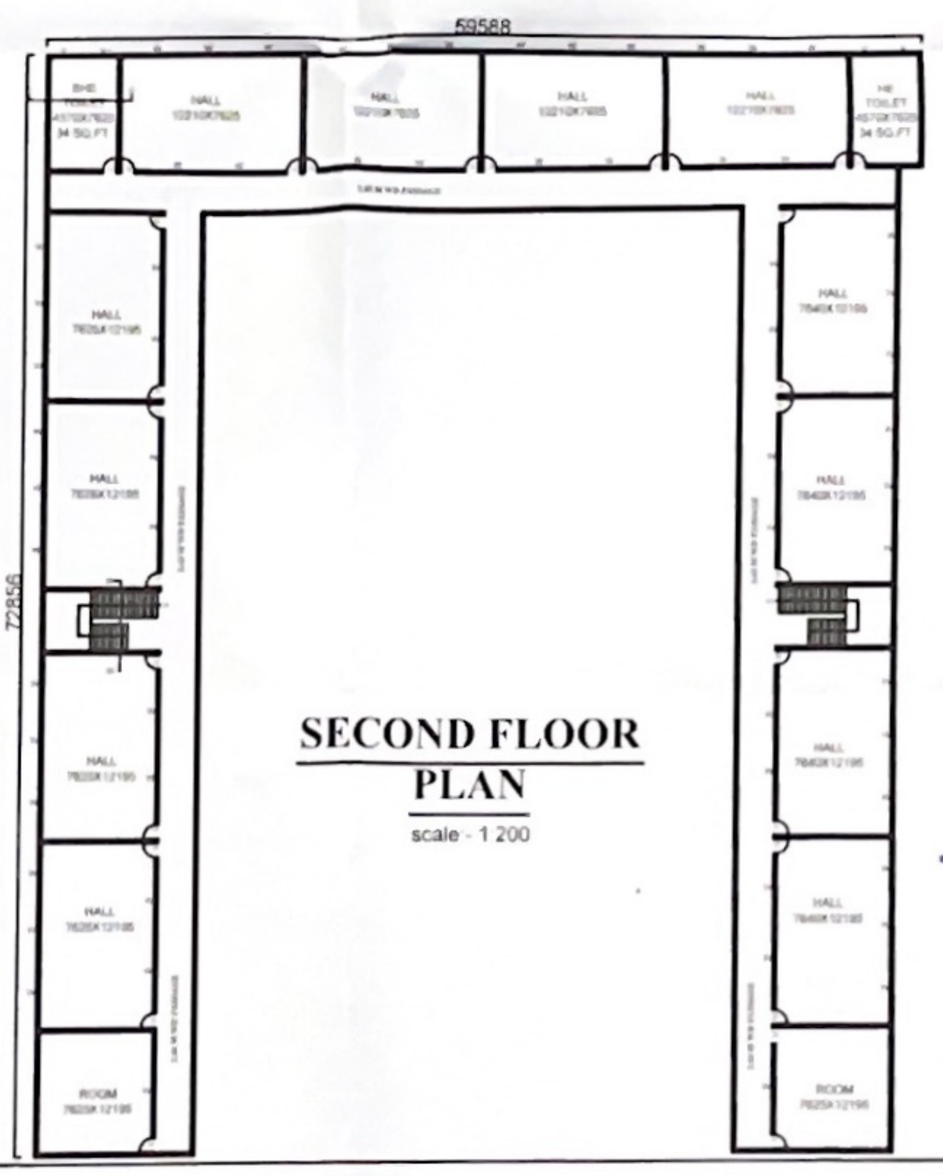

EXISTING BUILDING OF GURU SAHAY COLLEGE OF PHARMACY, VILL BHAIPUR, POST BARUN TEH. SOHAWAL, DIST. AYODHYA. GATA NO.508

AREA STATEMENT		
PLOT AREA	=	8100.00 SQ. M
COVD. AREA ON G.F.	=	1972.46 SQ. M
COVD. AREA ON F.F.	=	1972.46 SQ. M
COVD. AREA ON S.F.	=	1972.46 SQ. M
MUMMTY AREA	=	95.34 SQ. M
TOTAL COVD. AREA	=	5917.38 SQ.M

AREA DETAILS OF FACULTY

S.NO.	TYPE OF ROOM	AREA IN (SQ.MT.)
1	BOARD ROOM	60.00 SQ.MT.
2	PRINCIPAL OFFICE	60.00 SQ.MT.
3	PLACEMENT OFFICE	45.00 SQ.MT.
4	FACULTY ROOM	45.00 SQ.MT.
5	EXAMINATION CONTROL OFFICE	45.00 SQ.MT.
6	MAINTENANCE OFFICE	45.00 SQ.MT.
7	CENTRAL STORE	186.00 SQ.MT.
8	CLASS ROOM	93.00 SQ.MT.
9	TUTORIAL ROOM	60.00 SQ.MT.
10	LAB ROOM (1,2,3,4)	93.00 SQ.MT.
11	COMPUTER CENTER	100.00 SQ.MT.
12	SEMINAR HALL	100.00 SQ.MT.
13	LIBRARY	100.00 SQ.MT.
14	MACHINE ROOM	100.00 SQ.MT.
15	MUSEUM	60.00 SQ.MT.
16	BOYS COMMON ROOM	100.00 SQ.MT.
17	GIRLS COMMON ROOM	100.00 SQ.MT.
18	HE TOILET	34.00 SQ.MT.
19	SHE TOILET	34.00 SQ.MT.
20	OFFICE	100.00 SQ.MT.
21	SECURITY OFFICE	45.00 SQ.MT.
22	HOUSEKEEPING	45.00 SQ.MT.
23	PANTRY	45.00 SQ.MT.
24	CAFETERIA	100.00 SQ.MT.
25	FIRST AID CUM SICK ROOM	45.00 SQ.MT.
26	STATIONARY STORE	45.00 SQ.MT.

SCHEDULE OF OPENINGS

S.NO.	TYPE	WIDTH	SILL LVL	LINTEL LVL
1.	D	1200	0.00	2550
2.	D1	1000	0.00	2550
3.	D2	750	0.00	2550
4.	W	2000	900	2550
5.	W1	1800	900	2550
6.	W2	1500	900	2550
7.	V	900	2100	2550

NOTES:-

ALL DIMENSION ARE IN MM.

DATE-

स्वीकृति आदेश

सन्दर्भित आदेश संख्या 1243 दिनांक 18/12/20 की स्वीकृति तालम्ब अनुसूची एवं से दी गई शर्तों के आलोक में लाये है। स्वीकृति की अवधि पोस्ट वर्ष के लिए वैध मान्यतानुसार निर्माण न कराने अथवा भूमि सम्बन्धी किसी तथ्य को छिपाकर प्राप्त की गयी स्वीकृति स्वतः निरस्त समझा जायेगा।

अवर अभियन्ता
जिला पंचायत-अयोध्या

18/12/2020
अवर सुरक्षा अधिकारी
जिला पंचायत-अयोध्या

CHAIRMAN / CHAIRMAN
Guru Sahay Memorial Charitable Dharmarth Trust
MOTIGANJ, Ayodhya Nagar, Post Jamunak
Distt. Ayodhya (U.P.)

OWNER'S SIGN.

ARCHITECT
RICHA MISHRA
C.O.A. Reg. No CA/2012/38159

ARCHITECT SIGN.