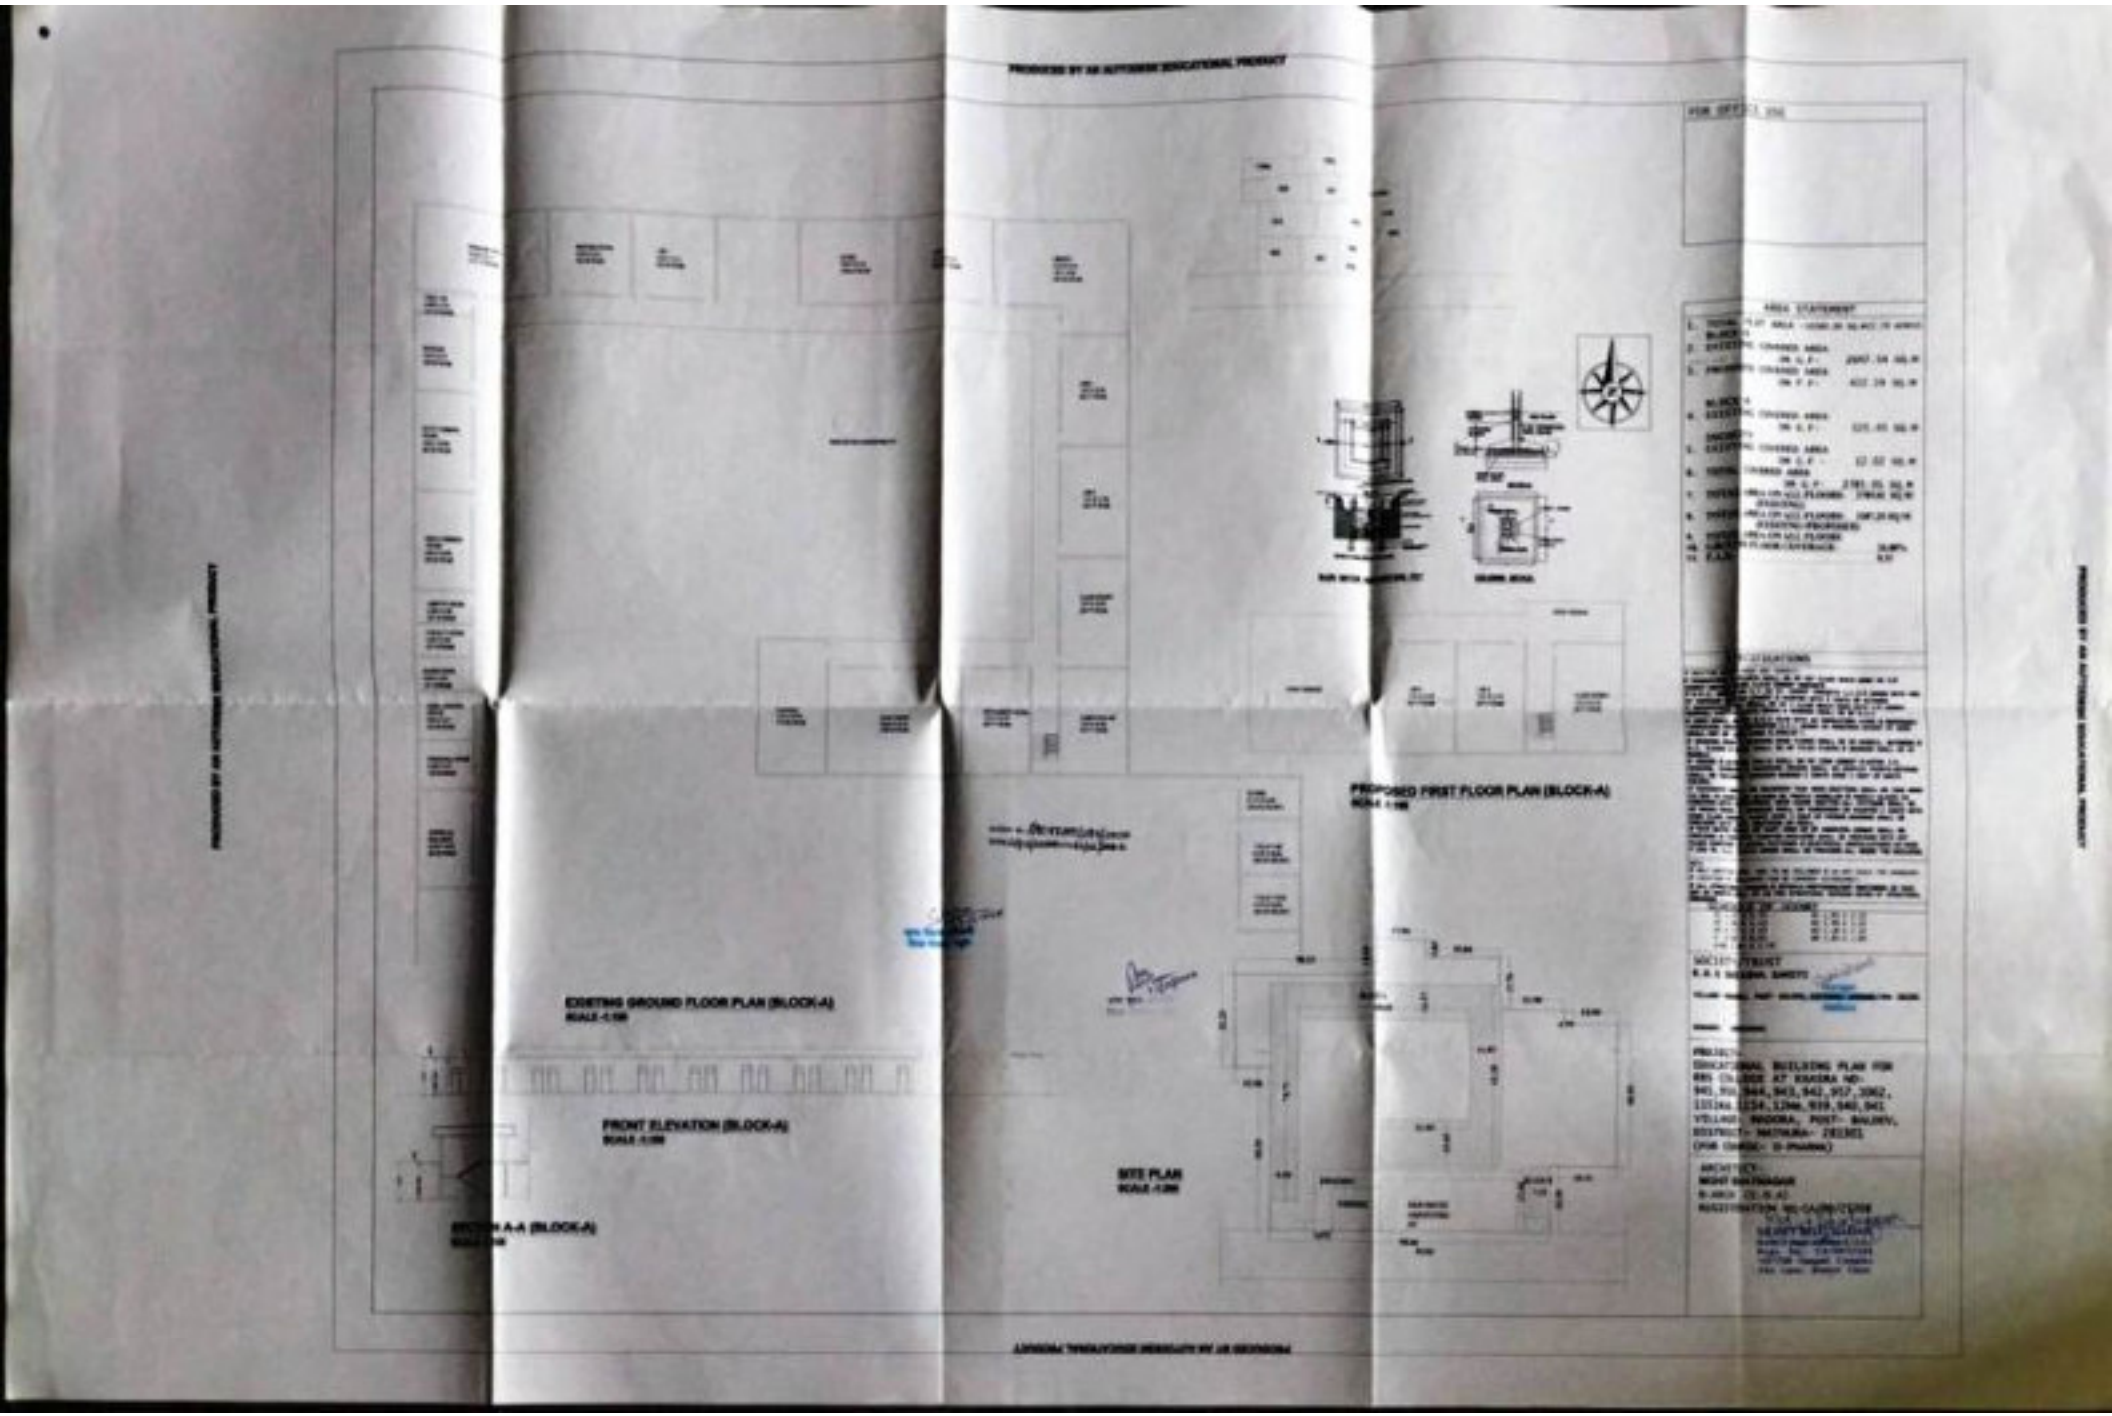
EXISTING GROUND FLOOR PLAN (BLOCK-A)
FRONT ELEVATION (BLOCK-A)
SECTION A-A (BLOCK-A)
SITE PLAN
PROPOSED FIRST FLOOR PLAN (BLOCK-A)
AREA STATEMENT