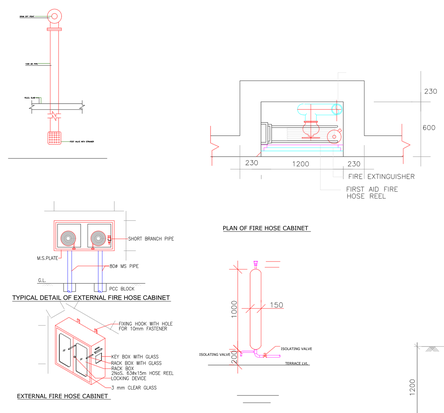

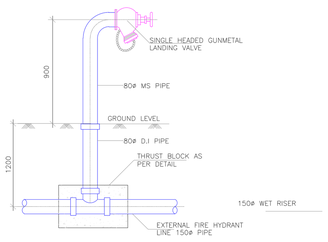

TYPICAL DETAIL OF EXTERNAL FIRE HYDRANT

FIRE EQUIPMENTS

SCALE- NTS

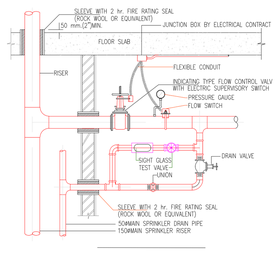

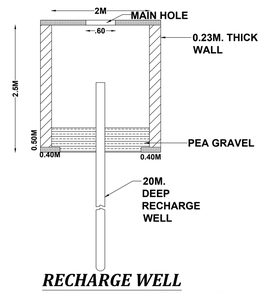

RECHARGE WELL
(RAIN WATER HARVEST SYSTEM)

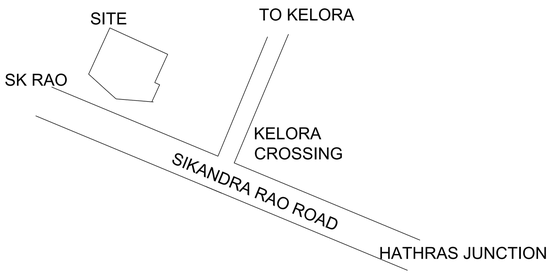

KEY PLAN

SCALE- NTS

AMENITIES AREA (AMA)

S. NO.	AREA NAME	QUANTITY	CARPET AREA IN SQM.
1	BOYS COMMON ROOM (F-12)	1	136.80
2	GIRLS COMMON ROOM (31),(32)	2	144.40
3	PARKING (44)	2	218.50
4	OFFICE (F-2)	1	33.60
5	FIRST AID CUM SICK ROOM (43)	1	16.00
6	TOILETS (21), (30), (37), (42), (F-9), (F-8), (F23), (F-24)	8	262.18
7	TOILET FOR PHYSICALLY HANDICAPED (21), (30), (F-23), (F-24)		
	TOTAL AREA	17	811.48

INSTRUCTIONAL AREA (INA)

1	CLASS ROOM (F-16), (F-17), (F19), (F-20), (F-21), (F-22), (F-25), (F-26), (F-27), (F-28)	10	801.47
2	TUTORIAL ROOMS (35), (35)	2	167.20
3	LABORATORY (INCLUDING PREPARATION ROOM) (12), (15), (16), (19), (20)	5	418.00
4	PREPARATION ROOM (13), (14), (18), (18-A)	4	82.40
5	INSTRUMENT ROOM AND MACHINE ROOM (27), (28)	2	167.20
6	MUSEUM (33)	1	83.60
7	COMPUTER ROOM & LANGUAGE LABORATORY (F-10)	1	83.60
8	LIBRARY & READING ROOM (F-13), (F-14)	2	167.20
9	SEMINAR HALL (36)	1	199.50
10	OTHER ROOMS (F-29), (F-30)	7	613.70
11	CAFETERIA (38)	1	209.00
	TOTAL AREA	32	2992.87

ADMINISTRATIVE AREA (ADA)

1	DIRECTOR/PRINCIPAL OFFICE (11)	1	57.76
2	BOARD ROOM (F-9)	1	57.76
3	OFFICE ALL INCLUSIVE (F-6), (F-7), (5), (5-A)	4	214.20
4	CABIN FOR HEAD OF DEPARTMENT (8), (9), (10)	3	60.48
5	CENTRAL STORE (F-11)	2	114.00
6	MAINTENANCE (6)	1	19.20
7	SECURITY ROOM (4)	1	11.90
8	HOUSE KEEPING (3)	1	11.90
9	EXAMINATION CENTRAL (F-18)	1	90.48
10	FACULTY ROOM (17), (39), (F-15)	3	132.80
11	PANTRY (F-3)	1	28.00
12	GENERATOR ROOM (1)	1	11.90
13	OTHER OFFICE (F-10)	1	48.00
14	STORE ROOM (41)	1	27.00
15	STATIONARY STORE AND REPROGRAPHY	1	20.16
	TOTAL AREA	20	905.54

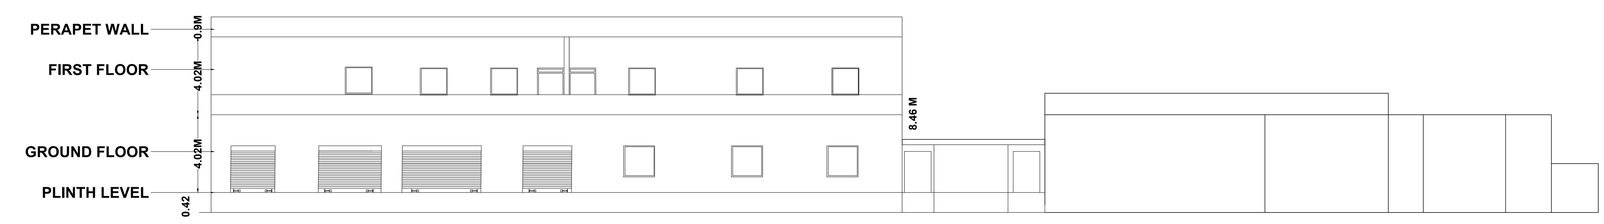

FRONT ELEVATION PLAN

SCALE- 1:200

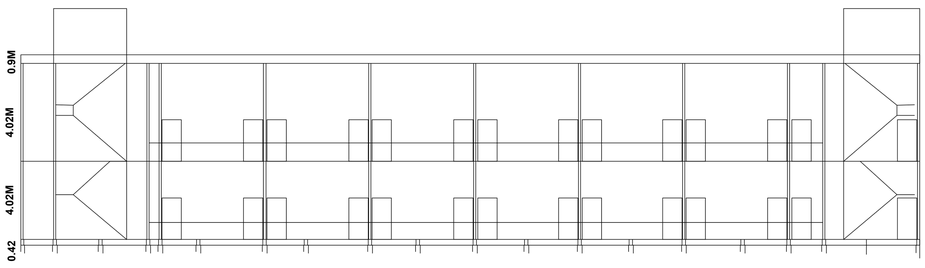

SECTION PLAN

SCALE- 1:200

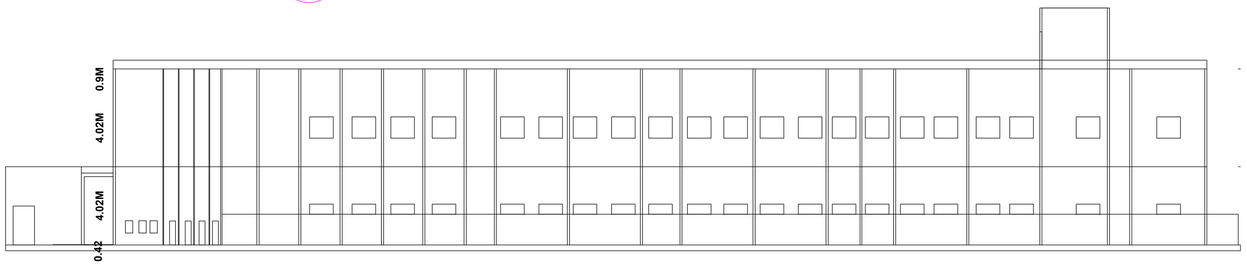

SIDE ELEVATION PLAN

SCALE- 1:200

SCHEDULE OF OPENINGS			
D	1200 X 2100	W	1800 X 1200
D1	1050 X 2100	W1	900 X1200
D2	900 X 2100		
D3	750 X 2100	V	600 X 300

EXISTING BUILDING PLAN FOR
DR.V .P. MADNAVAT COLLEGE OF PHARMACY
HATHRAS

SITE SITUATED AT - KHASRA NO 532KA,
533 & 563 PART,
HATHRAS SIKANDRA RAO ROAD,
TEHSIL - HATHRAS
DISTT. HATHRAS

PROP: PRIYANKA MADNAVAT

NOTES:-
UGT 10 K LT TANK
450 LPM ELECTRIC PUMP

HEIGHT OF BUILDING 8.46 M

OTHER'S PROPERTY

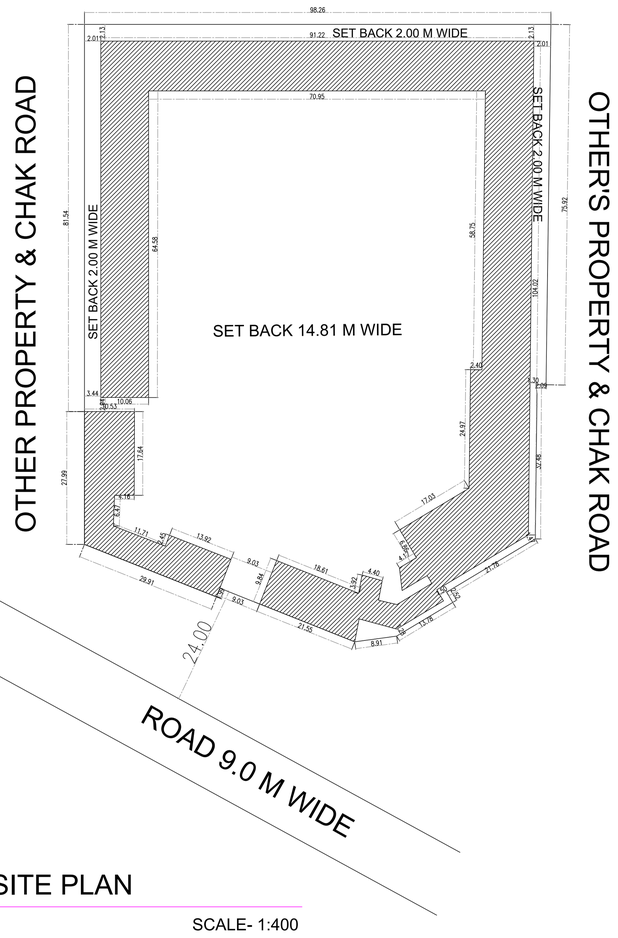

SCHEDULE OF AREA	
PARTICULAR	SQ.M
TOTAL PLOT AERA	10570.00
GROUND FLOOR COVERED AREA	3635.80
OPEN AREA (G.F.)	6934.20
FIRST FLOOR COVERED AREA	2043.55
PLINTH AREA	3635.80
TOTAL COVERED AREA	5679.35
FAR	0.53

FIRE LEGEND	
PARTICULAR	SYMBOL
FIRE EXTINGUISHER	
FIRE HOSE REEL	
FIRE HYDRANT	
SMOKE DETECTOR	
FIRE WATER TANK	
FIRE BUCKET	
MANUALLY OPERATED FIRE ALARM	
SPRINKLER POINTS	
WATER SUPPLY LINE	

SITE PLAN

SCALE- 1:400

LEGEND					
S.NO.	PARTICULARS	SYMBOL	S.NO.	PARTICULARS	SYMBOL
1-	COVERED AREA		4-	RAIN WATER HARVESTING	R W H
2-	TREES		5-	RAIN WATER PIPE	
3-	SEWER LINE SEPTIC TANK	I.C. S.T.		SHED AREA	

CEMENT CONC. IN FOUNDATION (1:5:10) 5 MM THICK D.P.C. AT PLINTH 35MM H. FLO BRICK WORK IN CEMENT MORTAR LASTAR ON CILLING (1:3) & WALLS (1:5) MOSAIC FINISH IN BATH, W.C. AND KITCHEN DOOR & WINDOW FRAME WORK WILL BE OFF WOODEN SHAL DOOR & WINDOW PANEL WORK WILL BE OF WOODEN SHISAM.

CLIENT SIGNATURE

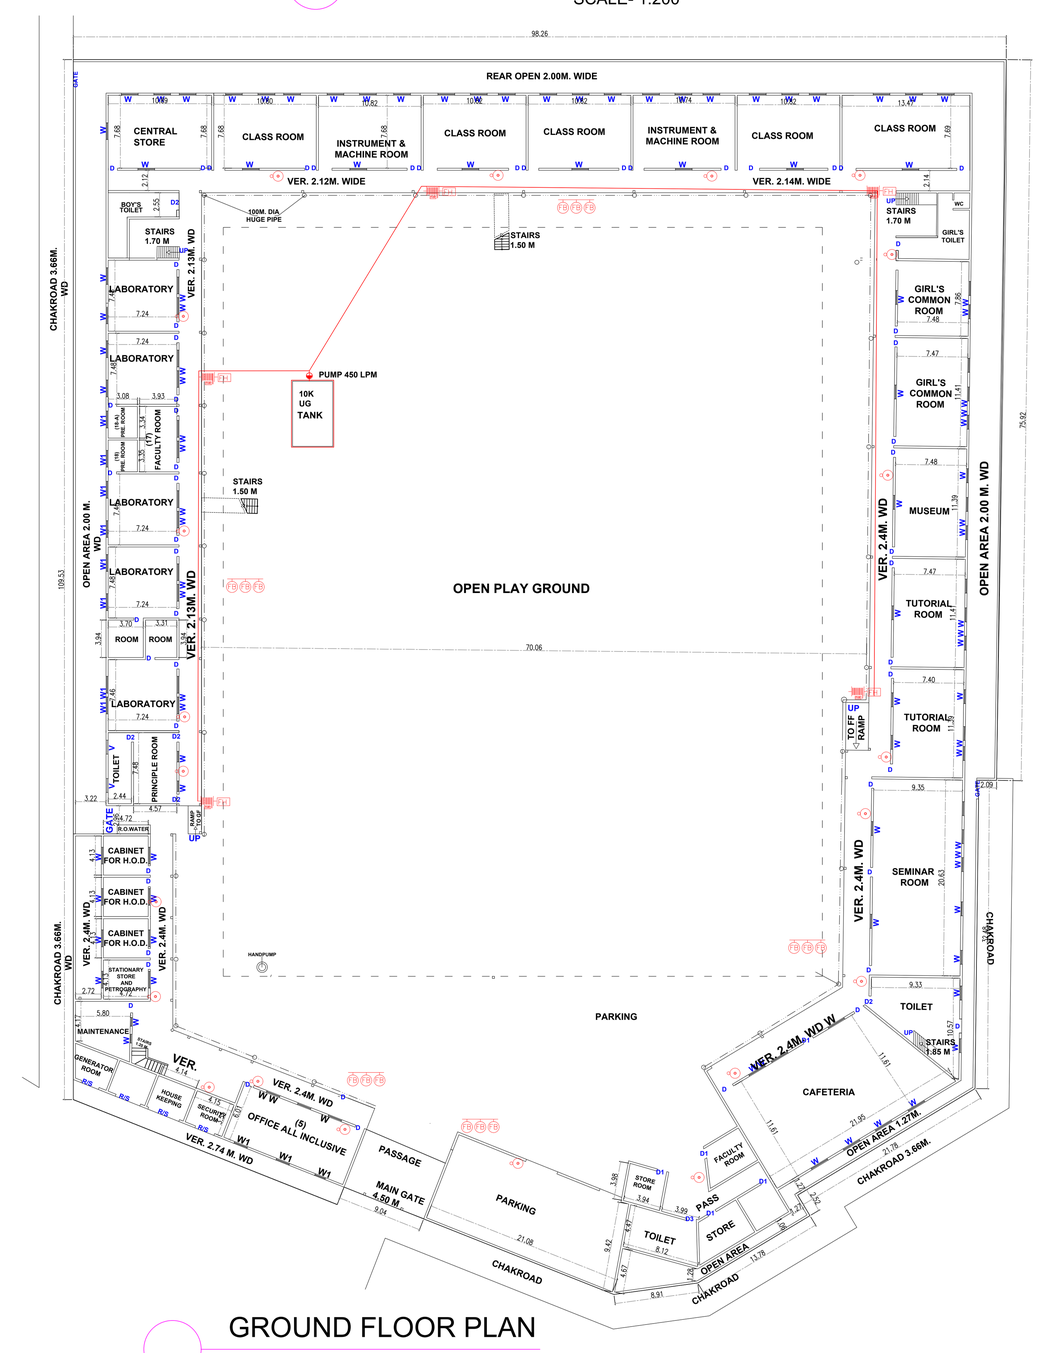

GROUND FLOOR PLAN

SCALE- 1:200

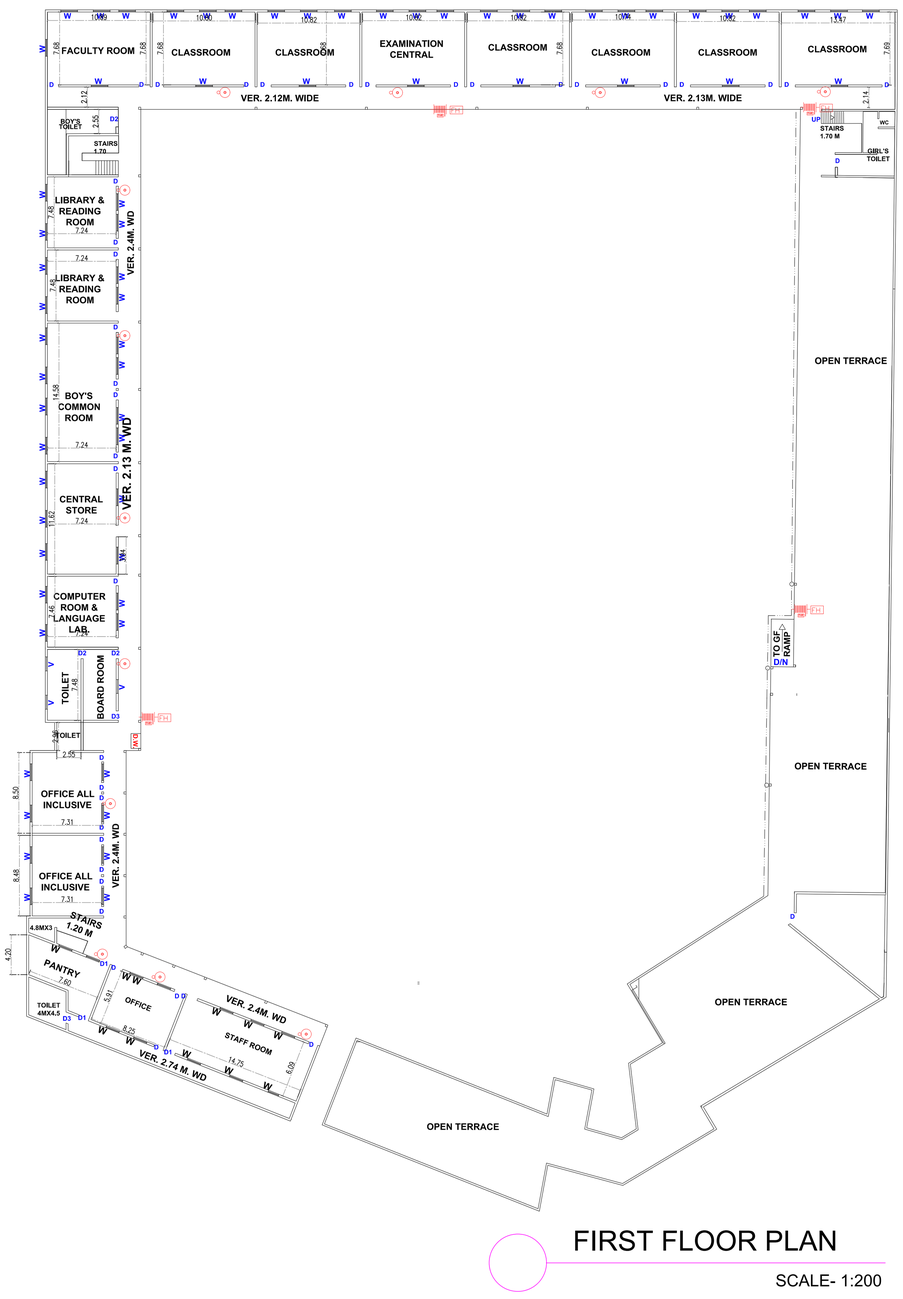

FIRST FLOOR PLAN

SCALE- 1:200

Drawing Title:
SUBMISSION DRAWING

CLIENT
DR. VIKRANT RAGHUVANSHI

PROJECT
DR. V .P. MADNAVAT COLLEGE OF PHARMACY

DRAWING DESCRIPTION
FOR FIRE PLAN Drawing
.

DRAWING NAME
A2021-01- SUB-L01-rev+
PROJECT-FOLDER-MODEL SPACE-LAYOUT-REVISION

SCALE
1:200 @ A0