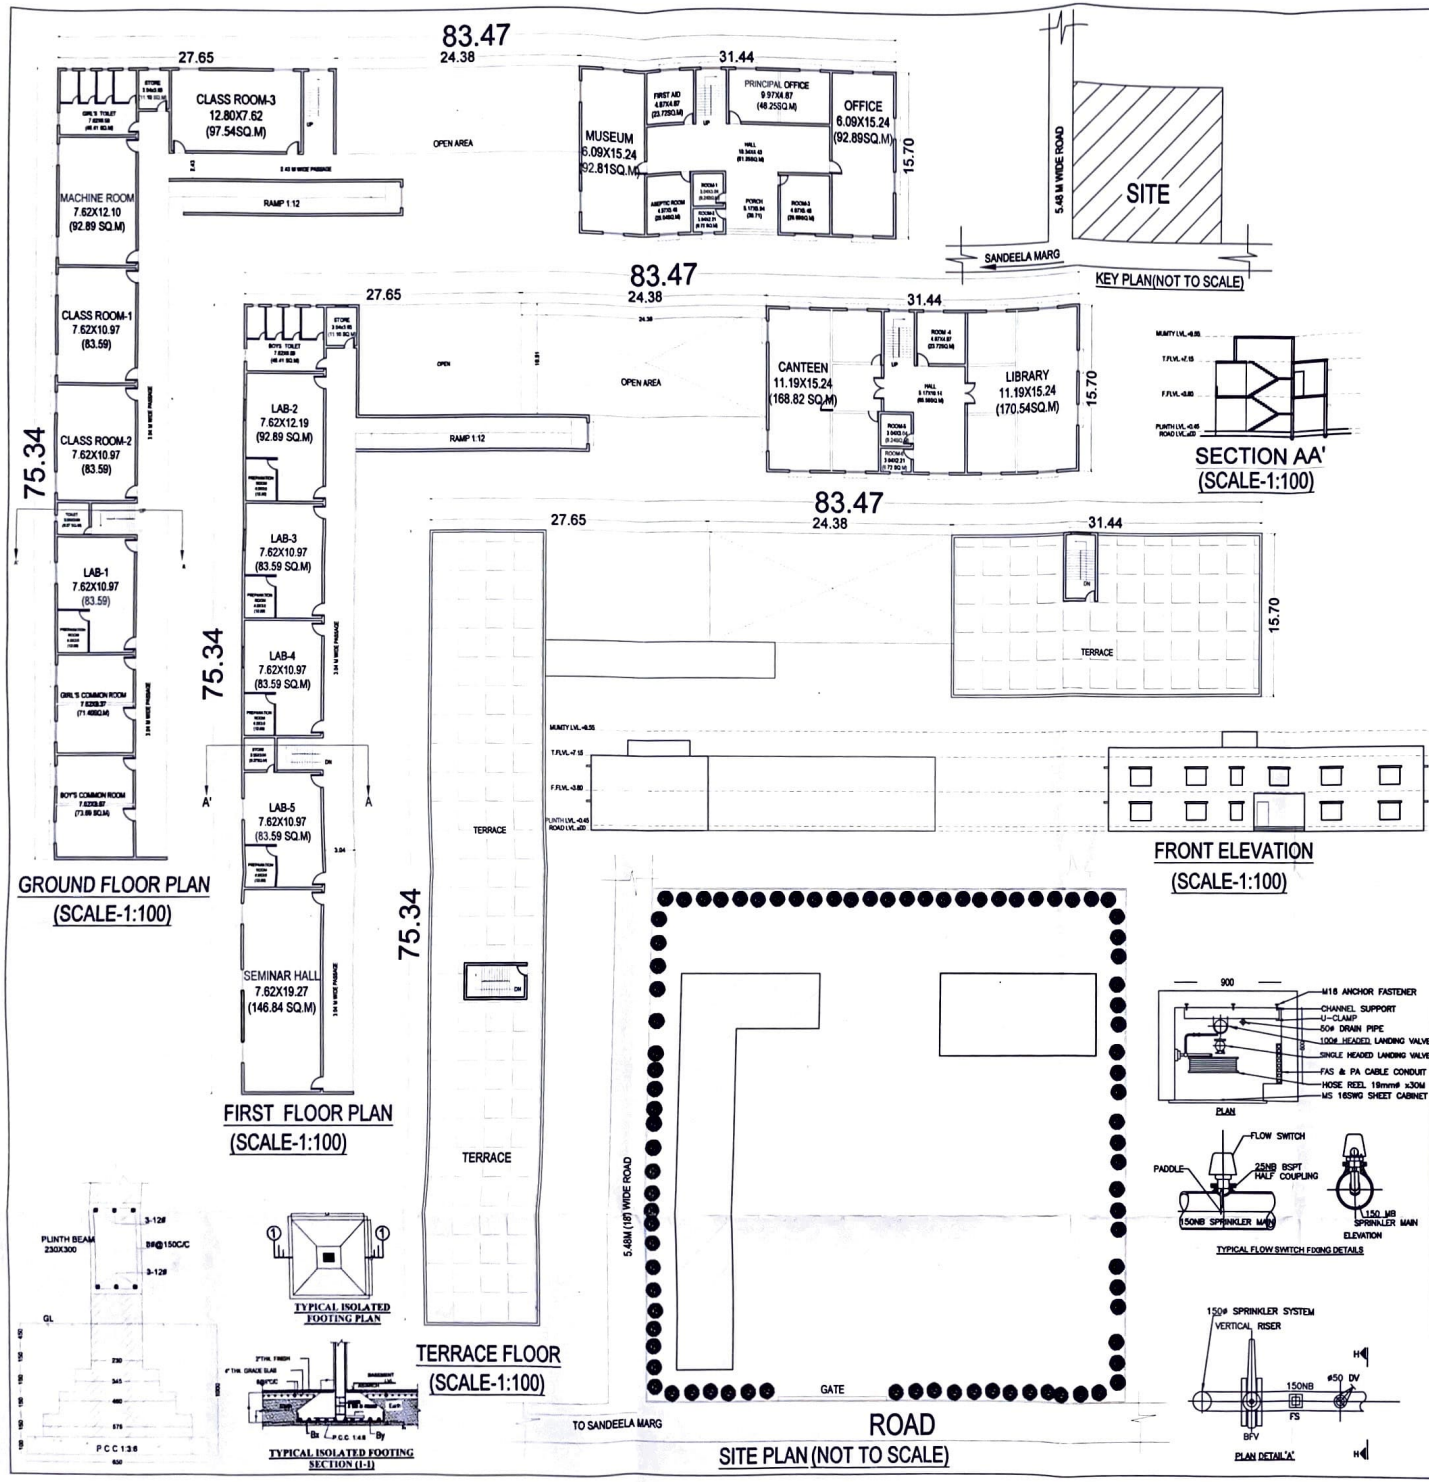

NAME OF TRUST- SHRI LACHHIRAM MAHAVIDHYALAY

NAME OF THE INSTITUTE- SHRI LACHHIRAM MAHAVIDHYALAY

SITUATION- VILLAGE -SALIKPUR, POST- SAURI, TEHSIL- SAIDPUR, DIST-GHAZIPUR, UP.

COURSE NAME- DIPLOMA IN PHARMACY

GATA NO- 159

TOTAL AREA OF LAND- 10120.00 SQ.M

AREA STATEMENT	SQ.MT
TOTAL PLOT AREA	10120.00 SQ.M
COV. AREA ON G.F	1585.5 SQ.M
COV. AREA ON F.F	1505.12 SQ.M
COV. AREA ON T.F	44.84 SQ.M
GRAND TOTAL	3135.46 SQ.M

GROUND COVERAGE %- 15.66%

ACHIEVED F.A.R -0.3

INSTRUCTIONAL AREA

CLASS ROOM-1=83.59 SQ.M
CLASS ROOM-2=83.59 SQ.M
CLASS ROOM-3=97.54 SQ.M
LABORATORY-1=83.59 SQ.M
LABORATORY-2=92.89 SQ.M
LABORATORY-3=83.59 SQ.M
LABORATORY-4=83.59 SQ.M
LABORATORY-5=83.59 SQ.M
MACHINE ROOM=92.89 SQ.M
LIBRARY=170.54 SQ.M
SEMINAR HALL=146.84 SQ.M
MUSEUM=92.81 SQ.M

OTHER

ROOM-1=9.24 SQ.M
ROOM-2=6.72 SQ.M
ROOM-3=26.69 SQ.M
ROOM-4=23.72 SQ.M
ROOM-5=9.24 SQ.M
ROOM-6=6.72 SQ.M

ADMINISTRATIVE AREA

PRINCIPAL ROOM=48.25 SQ.M
OFFICE=92.89 SQ.M
STORE=22.2 SQ.M

AMENITIES AREA

TOILET=92.82 SQ.M
BOY'S COMMON ROOM =73.69 SQ.M
GIRL'S COMMON ROOM=71.40 SQ.M
CANTEEN=168.82 SQ.M
FIRST AID=23.72 SQ.M
ASEPTIC ROOM=25.04 SQ.M

CIRCULATION AREA

G.F=489.36 SQ.M
F.F=376.36 SQ.M
TOTAL=865.75 SQ.M

वीकृति पत्र सं.....246.....दिनांक...30/05/2022
प्रतिबन्धों के अधीन स्वीकृत
अभियन्ता
अपर मुख्य अधिकारी/जि.पं. अध्यक्ष
जिला पंचायत, गाजीपुर

SCALE AS/ SHOWN

NORTH

ARCHITECT SIGN

Sanjeev Kumar
B. Arch., Architect.
Reg. No. CA/2018/94667

OWNER SIGN

Ram Chandra.
Chairman/Secretary
Shri Lacchiram Mahavidyalaya
Ghazipur

ARCHITECTS:
HARGOVIND DESIGN HUB
ARCHITECT & INTERIOR DESIGNER, PLANNERS,LANDSCAPE CONSULANTS
OFFICE NO. :- 20 CRYSTAL APARTMENT 532A/100 CHAUDHARY TOLA, SHEKHAPUR ALIGANJ, LUCKNOW.
MOBILE NO -9721814499, 9044860828,0522-4046919