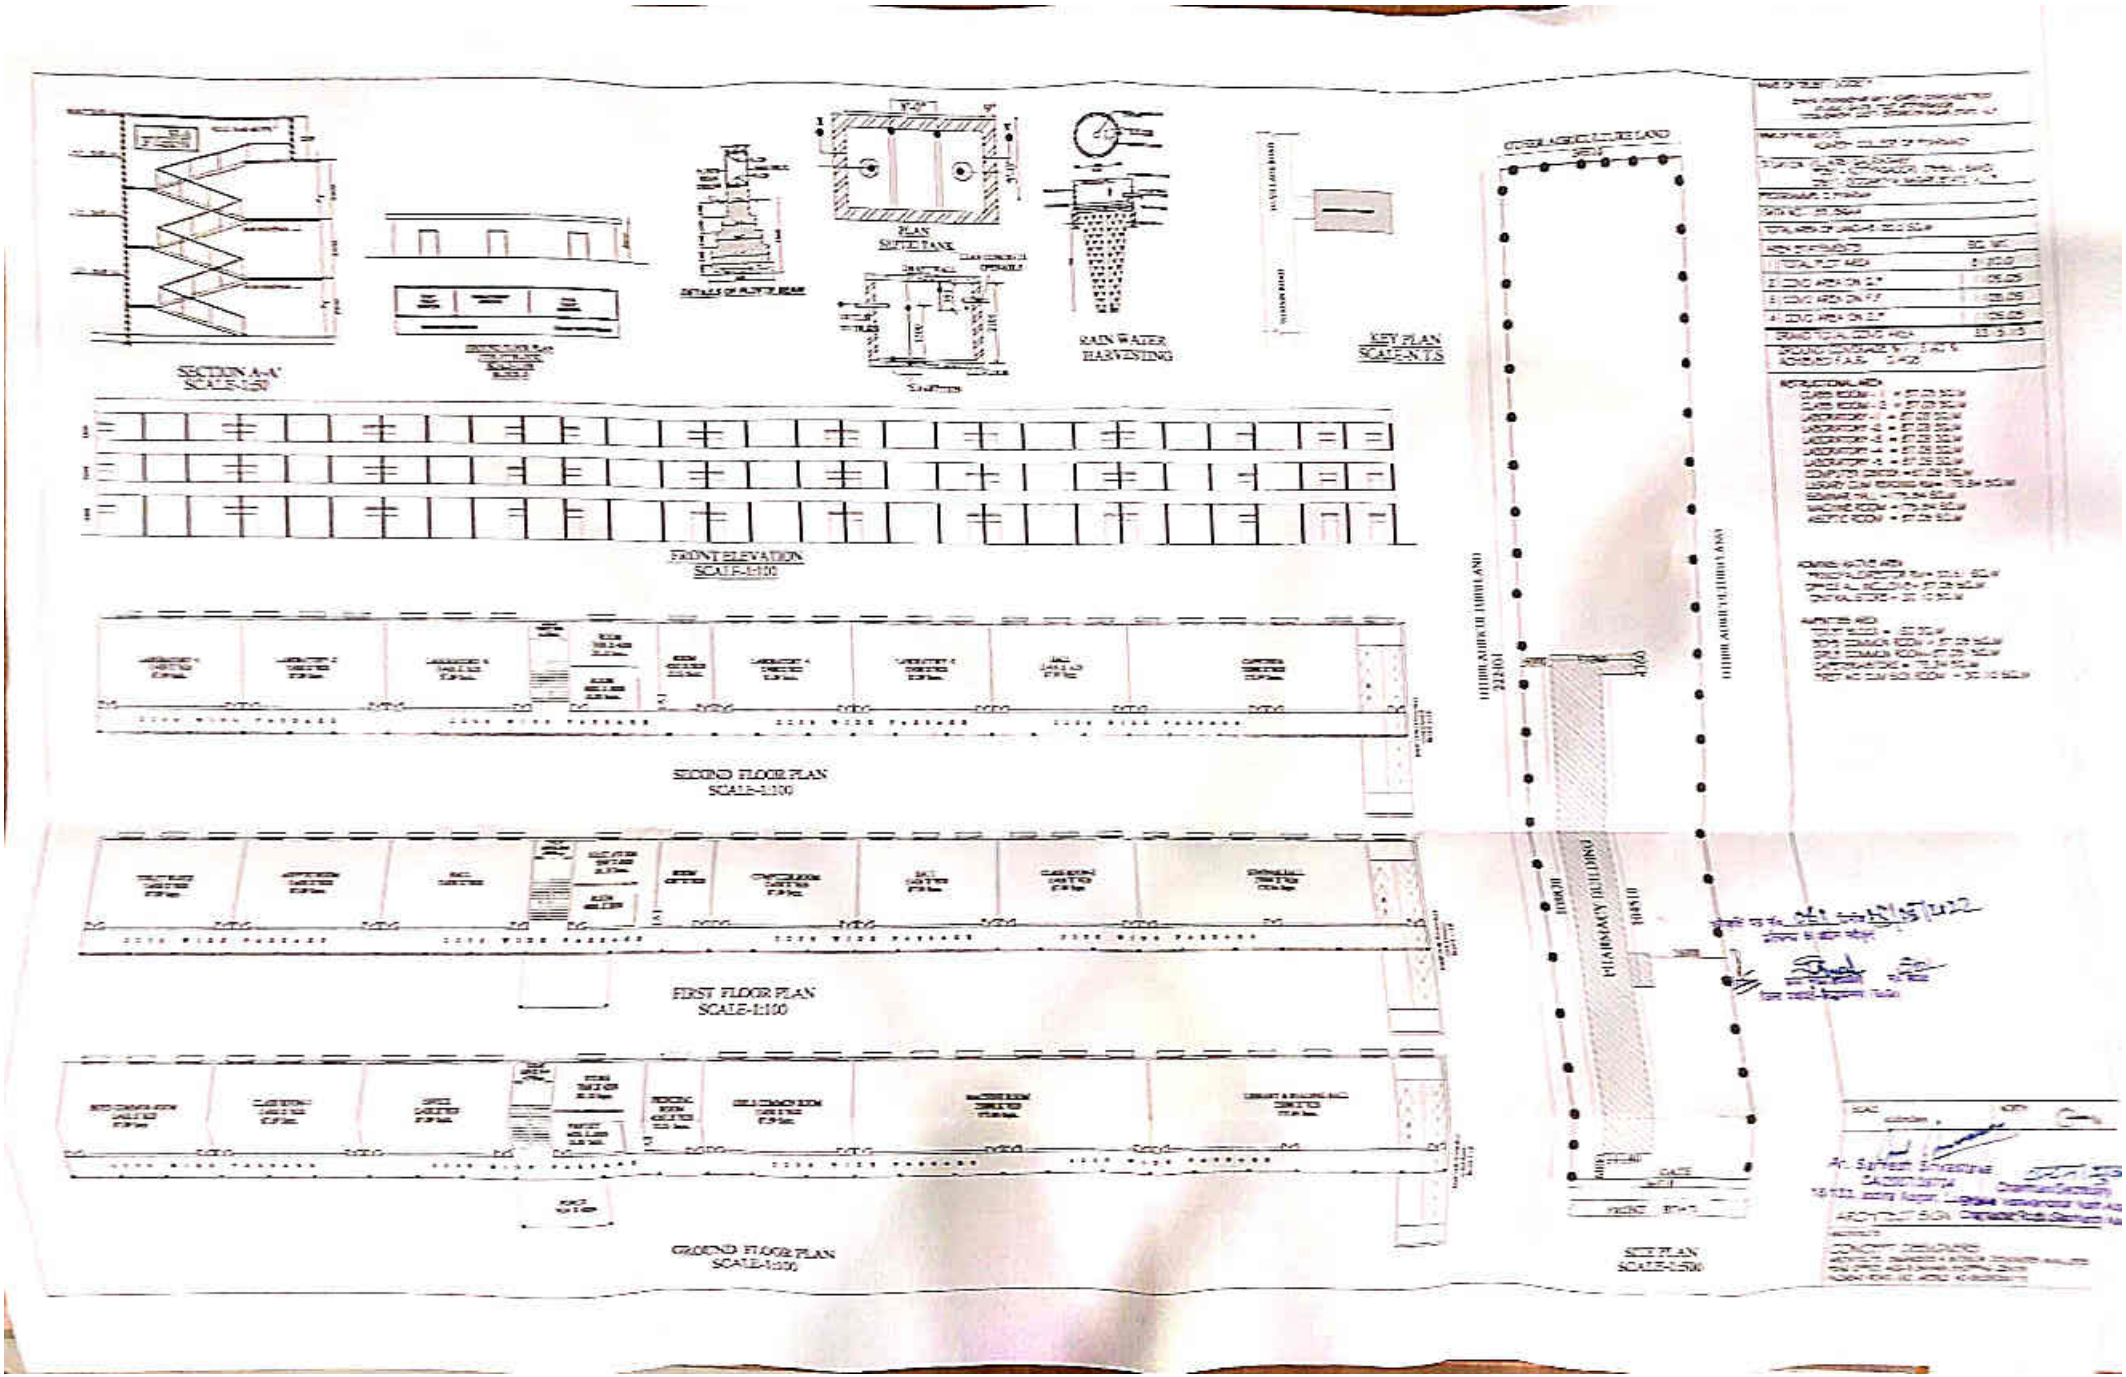
SECTION A-A'
SCALE-1:50
PLAN
SUMP TANK
RAIN WATER
HARVESTING
KEY PLAN
SCALE-N.T.S
FRONT ELEVATION
SCALE-1:100
SECOND FLOOR PLAN
SCALE-1:100
FIRST FLOOR PLAN
SCALE-1:100
GROUND FLOOR PLAN
SCALE-1:100
PHARMACY BUILDING
SITE PLAN
SCALE-1:500