FRONT ELEVATION
(SCALE - 1:100)

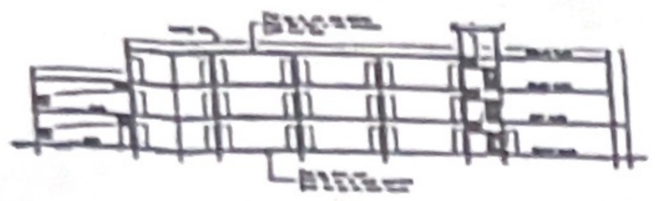

SECTION X-X'
(SCALE - 1:100)

SIDE ELEVATION
(SCALE - 1:100)

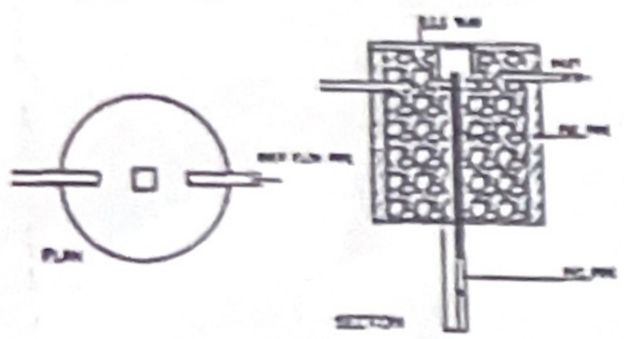

RAIN WATER HARVESTING DETAIL
(SCALE - 1:100)

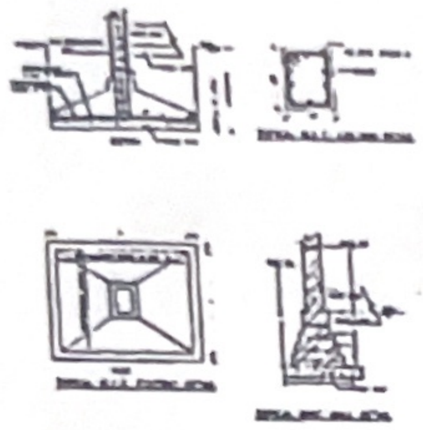

FOUNDATION DETAIL
(SCALE - 1:100)

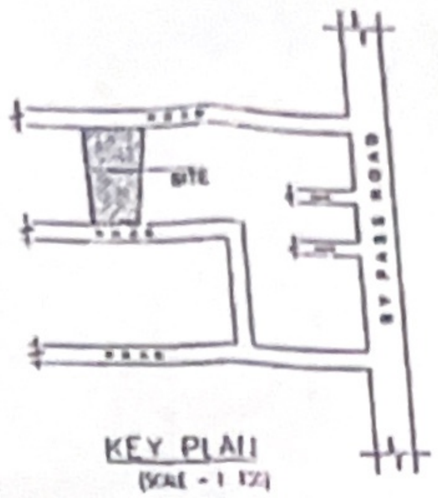

KEY PLAN
(SCALE - 1:100)

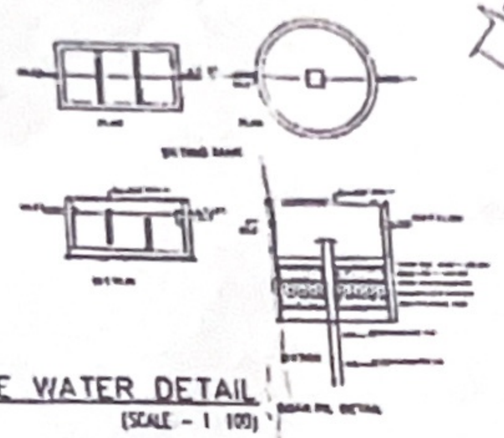

SEWAGE WATER DETAIL
(SCALE - 1:100)

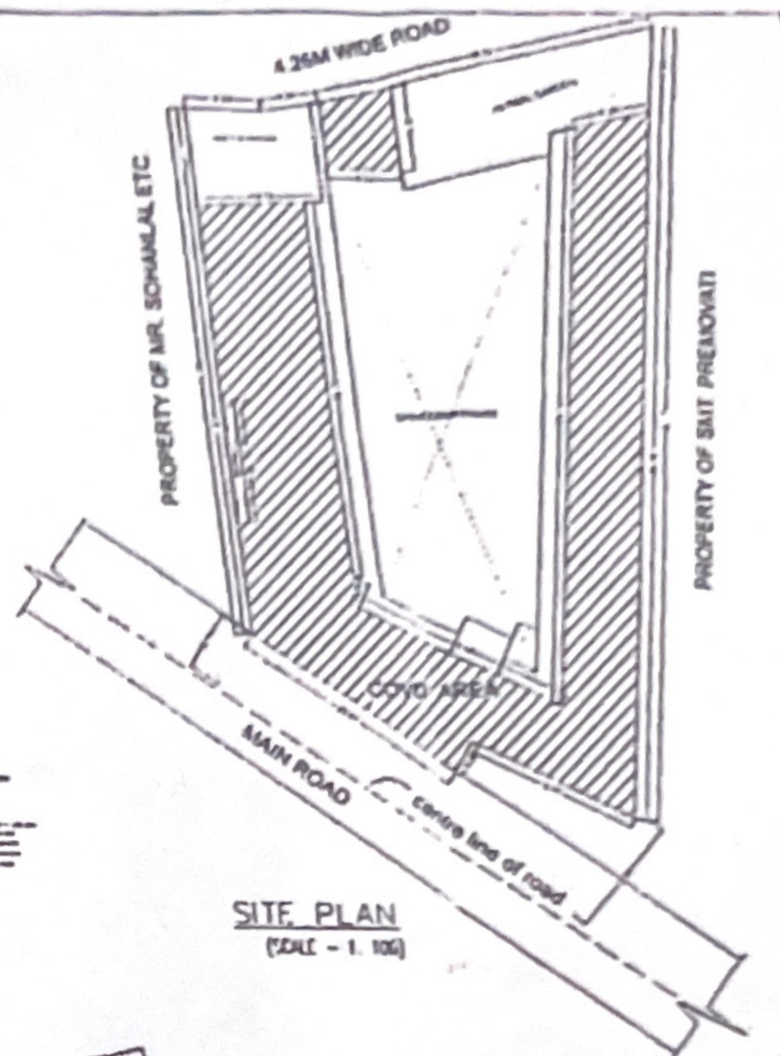

SITE PLAN
(SCALE - 1:100)

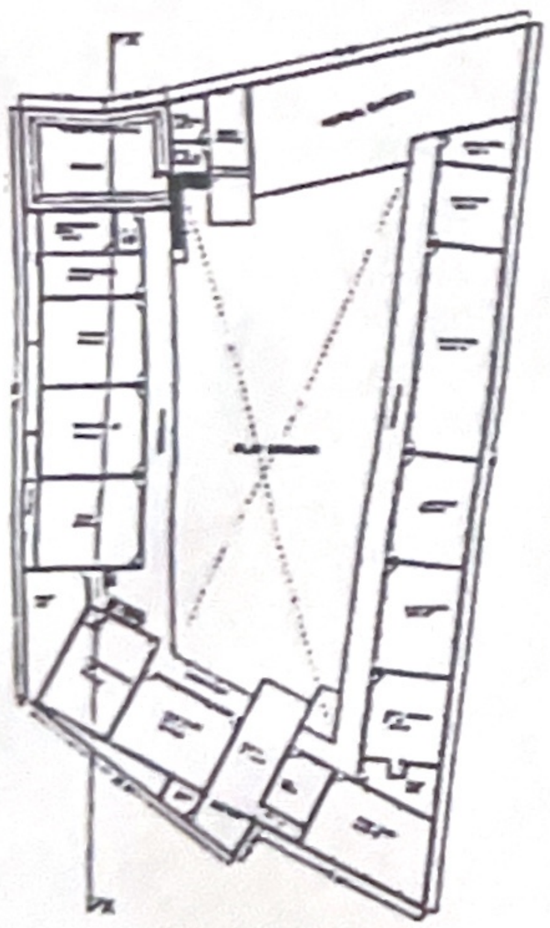

GROUND FLOOR PLAN
(SCALE - 1:100)

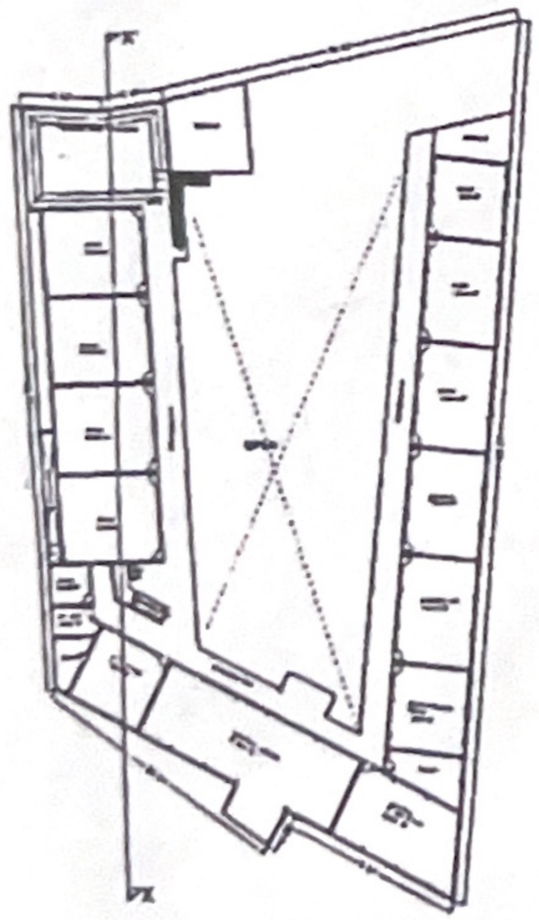

FIRST FLOOR PLAN
(SCALE - 1:100)

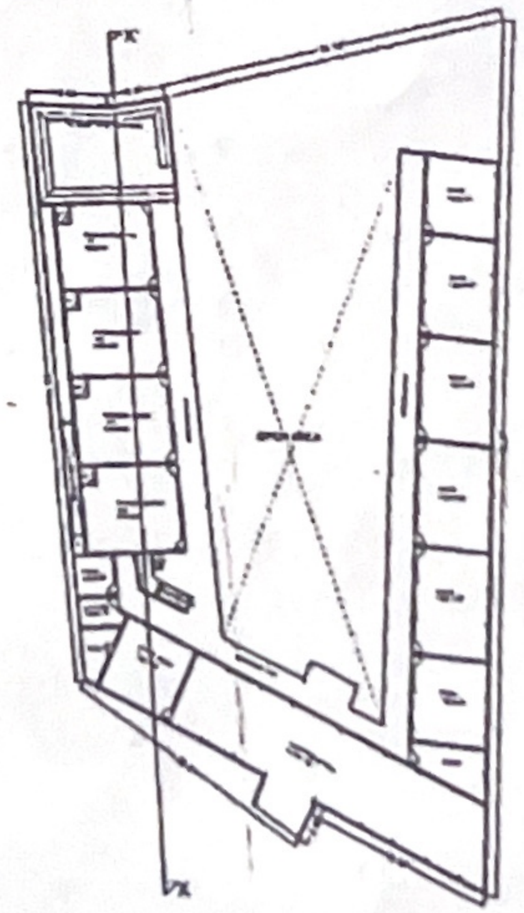

SECOND FLOOR PLAN
(SCALE - 1:100)

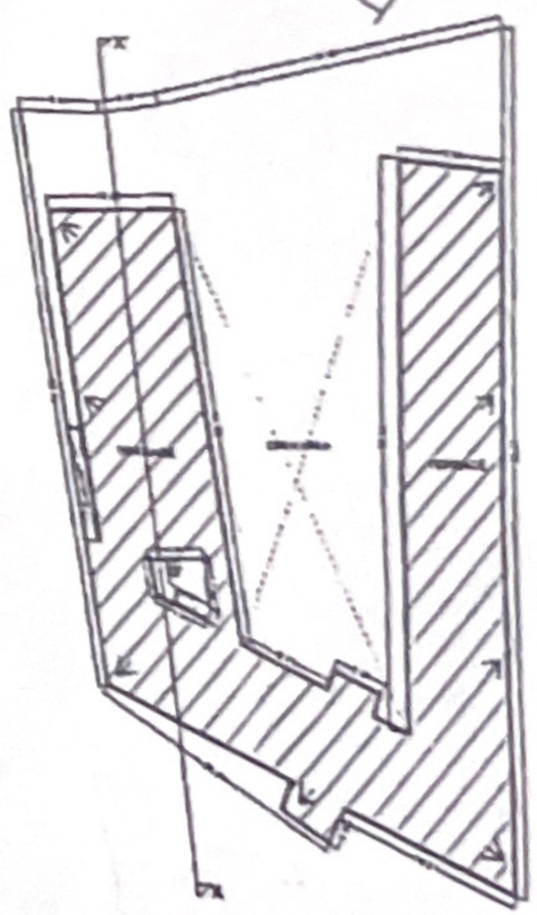

TERRACE FLOOR PLAN
(SCALE - 1:100)

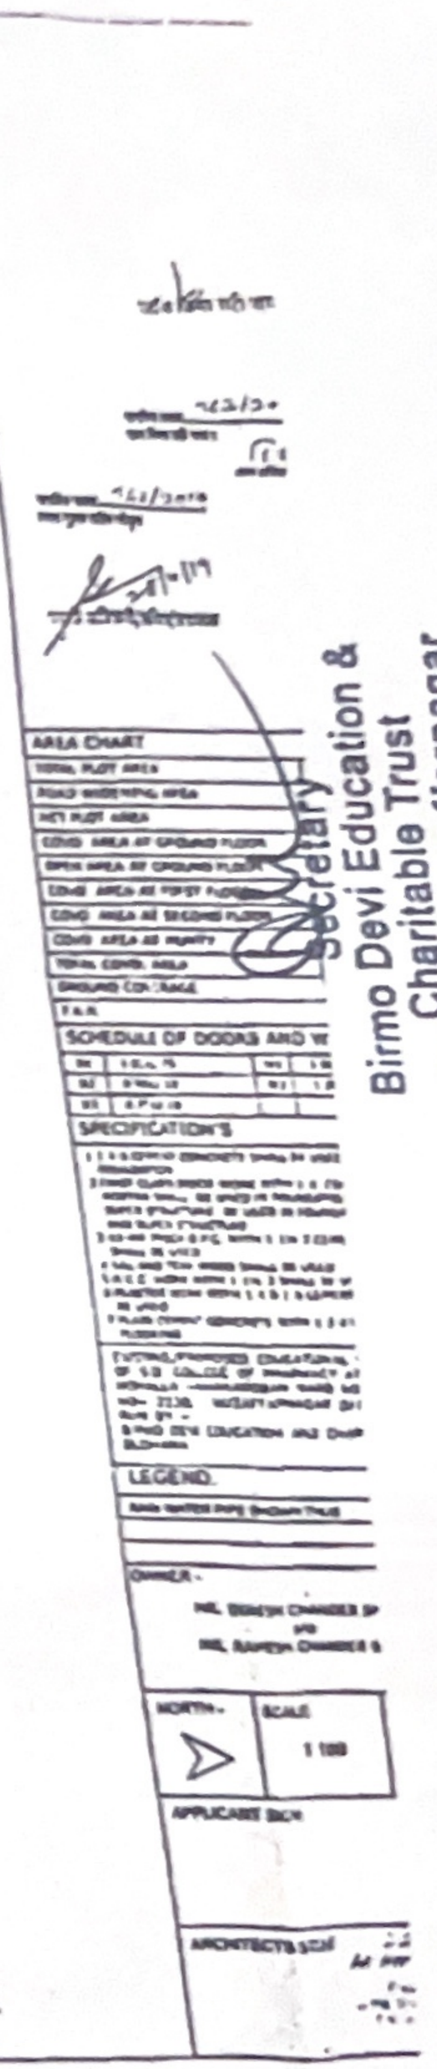

Secretary
Birmo Devi Education &
Charitable Trust
Budhana,Muzaffarnagar