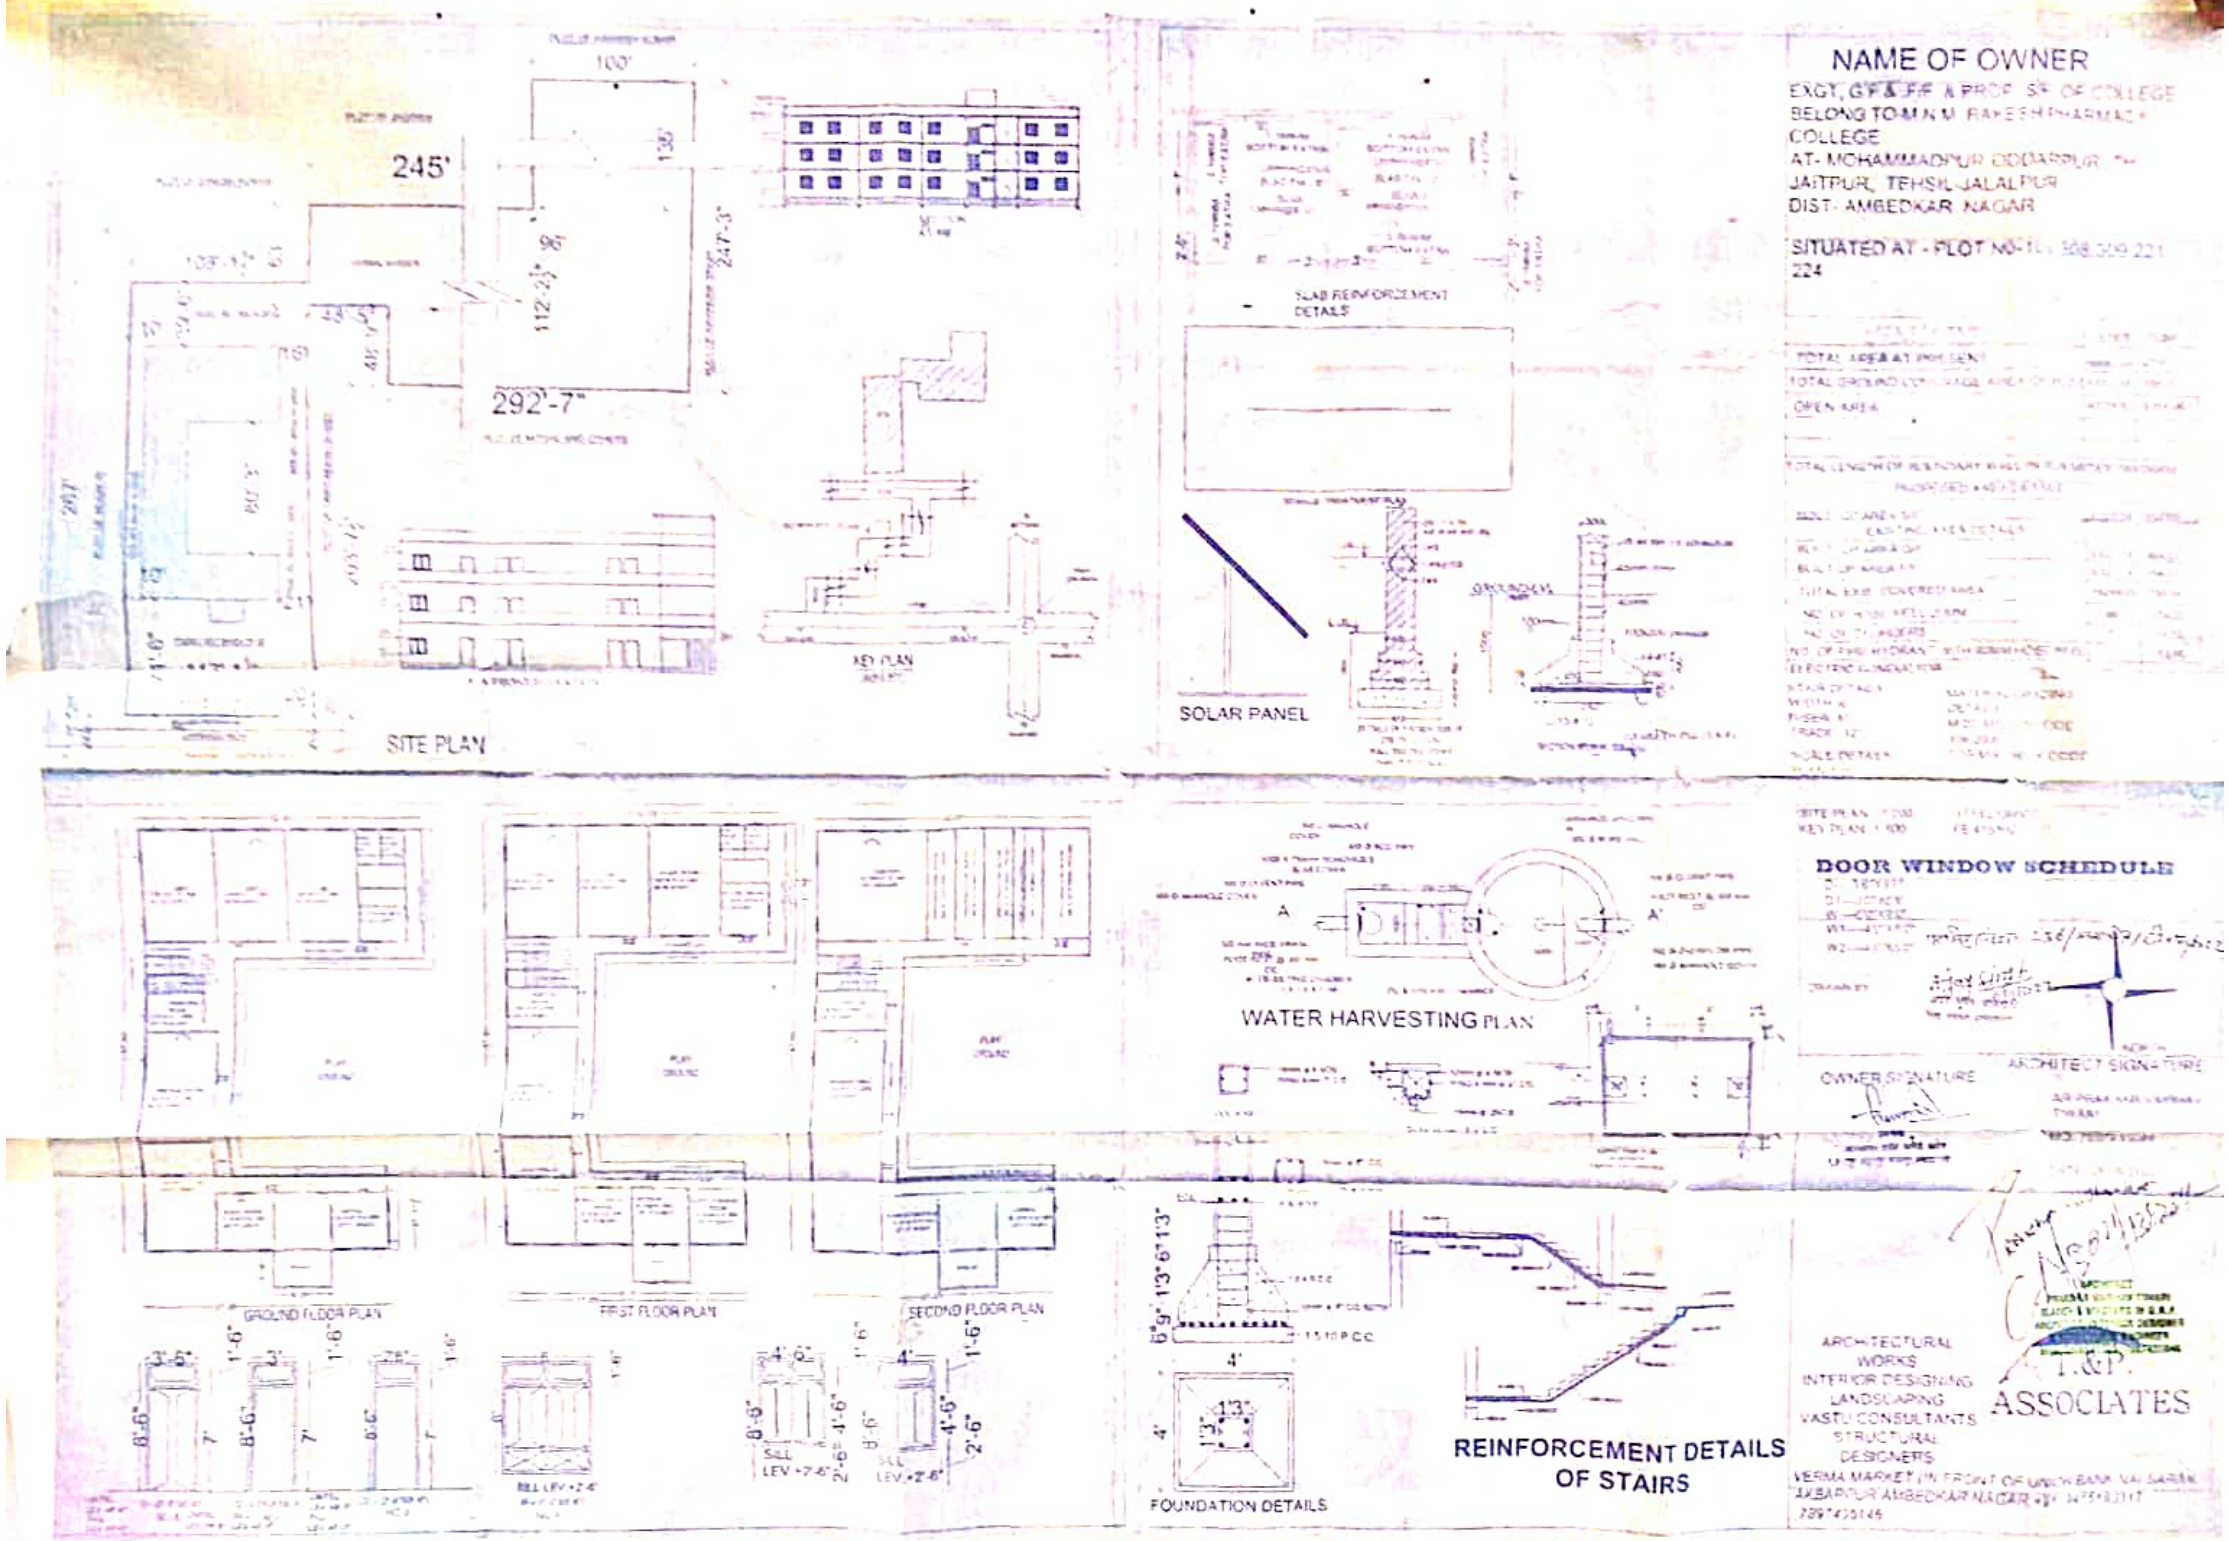
NAME OF OWNER
EXGT, G.F & F.F & PROP. S.F. OF COLLEGE
BELONG TO M.N.M. RAKESH PHARMACY
COLLEGE
AT- MOHAMMADPUR ODDARPUR
JAITPUR, TEHSIL-JALALPUR
DIST- AMBEDKAR NAGAR
SITUATED AT - PLOT NO-
224
TOTAL AREA AT PRESENT
OPEN AREA
245'
292'-7"
SITE PLAN
KEY PLAN
SLAB REINFORCEMENT DETAILS
SOLAR PANEL
DOOR WINDOW SCHEDULE
WATER HARVESTING PLAN
OWNER SIGNATURE
ARCHITECT SIGNATURE
GROUND FLOOR PLAN
FIRST FLOOR PLAN
SECOND FLOOR PLAN
FOUNDATION DETAILS
REINFORCEMENT DETAILS OF STAIRS
ARCHITECTURAL WORKS
INTERIOR DESIGNING
LANDSCAPING
VASTU CONSULTANTS
STRUCTURAL DESIGNERS
T.&P. ASSOCIATES