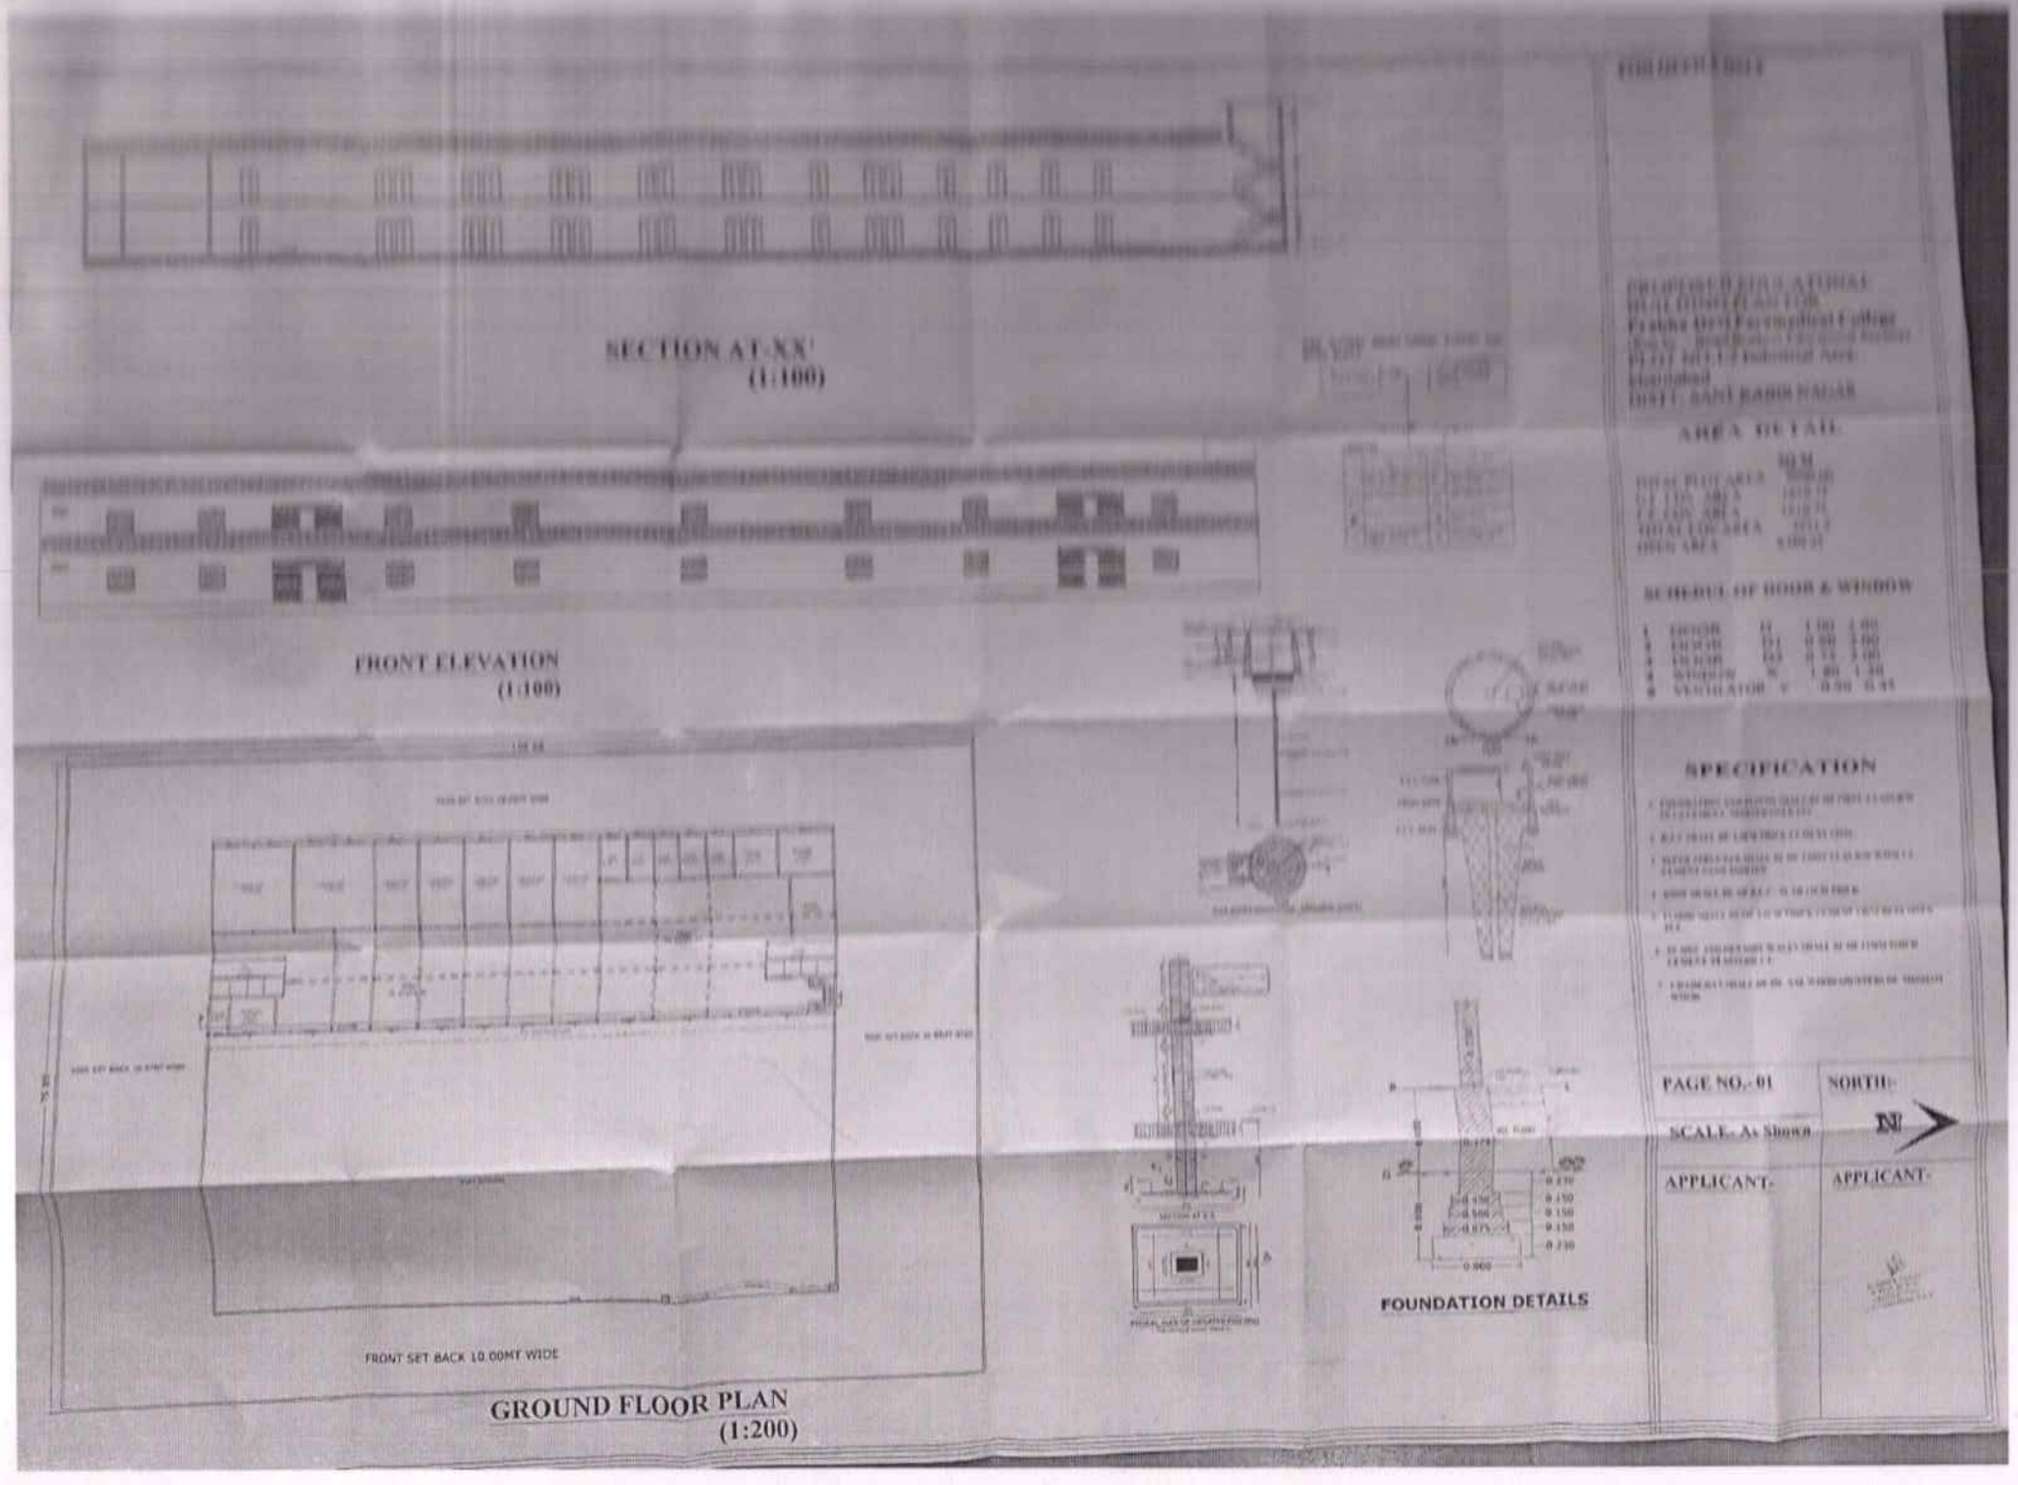
SECTION AT-XX'
(1:100)
FRONT ELEVATION
(1:100)
FRONT SET BACK 10.00MT WIDE
GROUND FLOOR PLAN
(1:200)
FOUNDATION DETAILS
AREA DETAIL
SCHEDUL OF DOOR & WINDOW
SPECIFICATION
PAGE NO.- 01
NORTH-
SCALE- As Shown
APPLICANT-
APPLICANT-