PRODUCED BY AN AUTODESK EDUCATIONAL PRODUCT

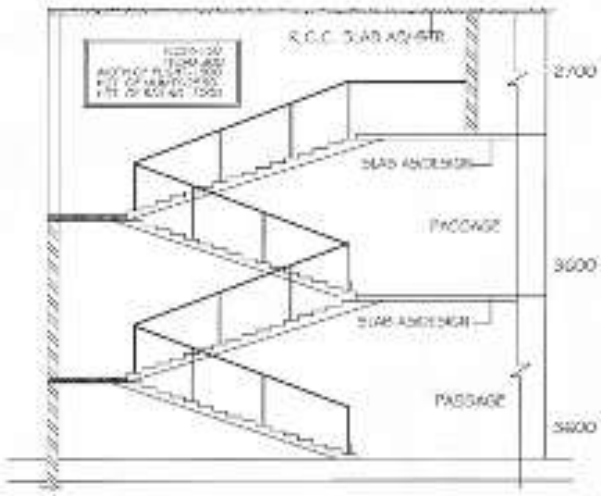


SECTION- AA'
SCALE -1:200

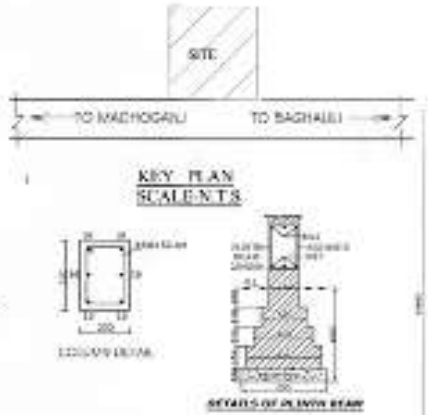


KEY PLAN
SCALE N.T.S.

DETAILS OF PLINTH BEAM

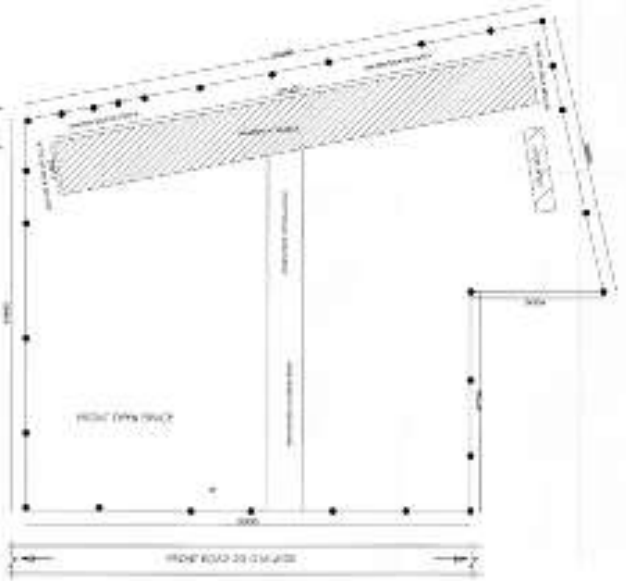

SITE PLAN
SCALE-1:500

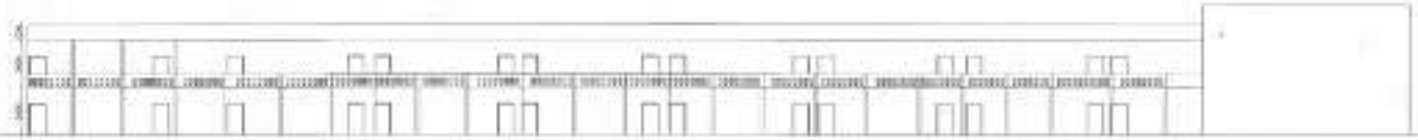

FRONT ELEVATION
SCALE-1:100

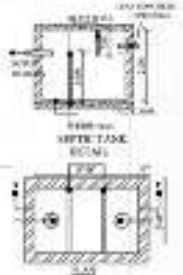

SEPTIC TANK
SECTION

FIRST FLOOR PLAN
SCALE-1:100

105126

11462

GROUND FLOOR PLAN
SCALE-1:100

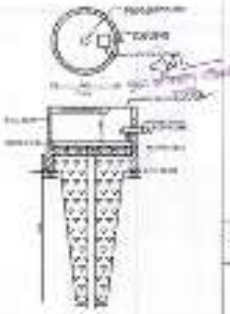

RAIN WATER HARVESTING
DETAIL

| S.NO | TYPE | AREA | SILL LVL | LINTEL LVL |
|---|---|---|---|---|
| 1. | D | 1.800 | 0.00 | 2.550 |
| 2. | D1 | 1.200 | 0.00 | 2.550 |
| 3. | D2 | 1.000 | 0.550 | 2.400 |

| AREA STATEMENTS | | SQ. MT. |
|---|---|---|
| 1 | TOTAL PLOT AREA | 8104.44 |
| 2 | COVD AREA ON G.F | 1204.78 |
| 3 | COVD AREA ON F.F | 1204.78 |
| 4 | COVD AREA ON MUMTY | 45.00 |
| | GRAND TOTAL | 2454.56 |

GROUND COVERAGE % :- 14.86 %
FAR RATIO ( F.A.R.- 0.302

INSTRUCTIONAL AREA-
CLASS ROOM - 1 =56.00 SQ.M
LABORATORY -1 = 86.00 SQ.M
LABORATORY -2 = 86.00 SQ.M
LABORATORY -3 = 86.00 SQ.M
LABORATORY -4 = 86.00 SQ.M
LABORATORY -5 = 86.00 SQ.M
MACHINE RM - 85.00 SQ.M
LIBRARY = 176.00 SQ.M
SEMINAR HALL= 176.00 SQ.M
VIDEO ROOM-86.00 SQ.M
ASSPT'S ROOM-35.50 SQ.M
ADMINISTRATIVE AREA
PRINCIPAL/DIRECTOR RM= 50.00 SQ.M
OFFICE A.I INCLUDING=50.00 SQ.M
STORE RM= 86.00 SQ.M
AMENITIES AREA
TOILET BLOCK = 40.50 SQM
BOYS COMMON ROOM = 85.00 SQ.M
GIRLS COMMON ROOM= 58.20 SQ.M
FIRST AID CUM STORE RM = 28.50 SQ.M

| SCALE | SHEET |
|---|---|
| AS SHOWN | 1 |

ARCHITECT SIGN

OWNER SIGN

PRODUCED BY AN AUTODESK EDUCATIONAL PRODUCT