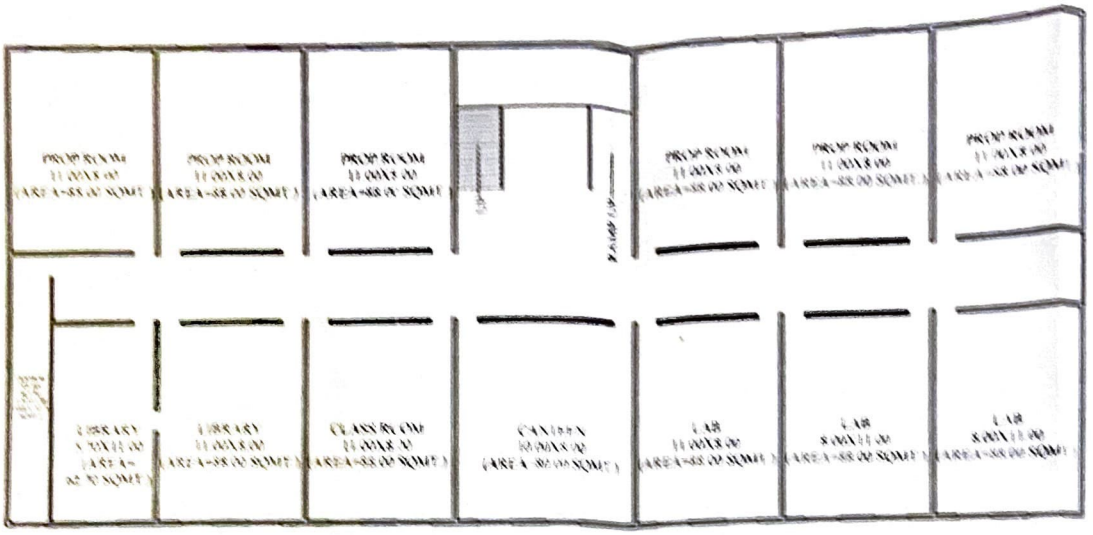

FIRST FLOOR PLAN

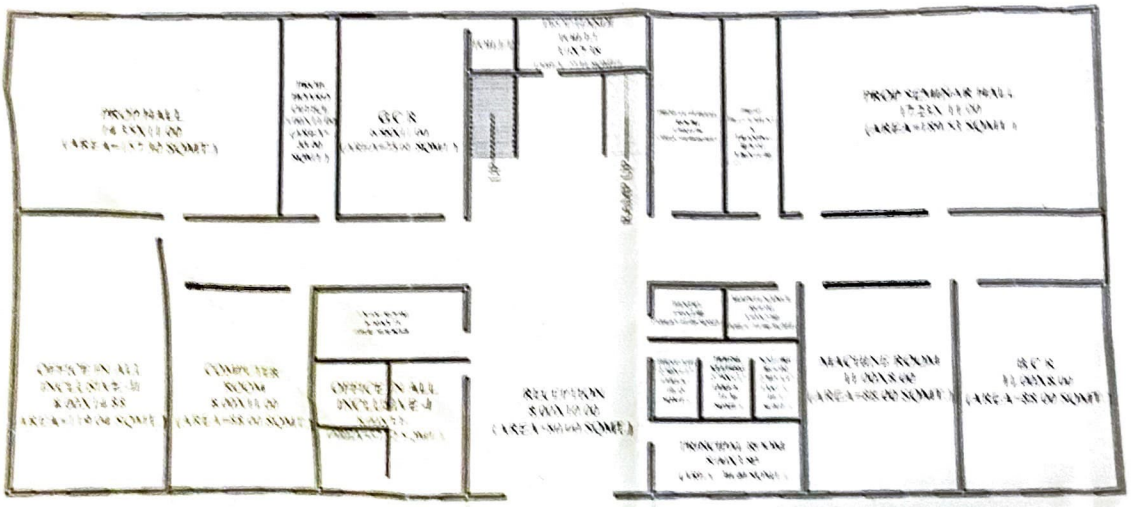

Latitude : 28.637674°

Longitude : 79.475348°

GROUND FLOOR PLAN

PROJECT NAME: EXISTING BUILDING MAP PLAN FOR "LALA RAZRAT PHARMACY COLLEGE" RUN BY "RAZA EDUCATION SOCIETY" & SITUATED AT "PLOT NO 82, BAREILLY NAINITAL ROAD, DHORANIA, TEH. BAHERI, DIST. BAREILLY (U.P.)"	DRAWING TITLE: PLANS PLANS SCALE: 1:200 DATED: 05.03.2020 REVISION:	NORTH

SCHEDULE OF OPENING