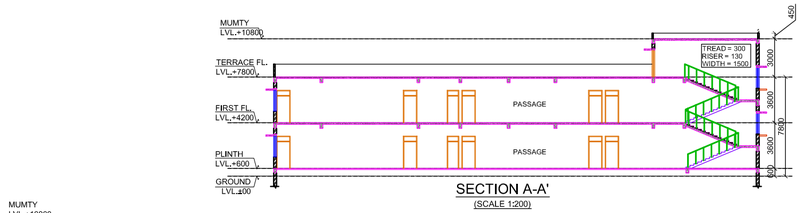

SECTION A-A'

(SCALE 1:200)

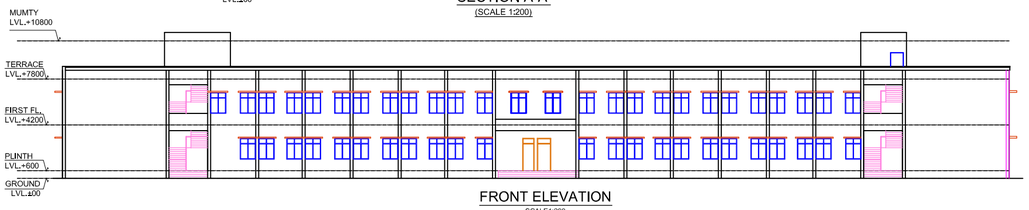

FRONT ELEVATION

SCALE1:200

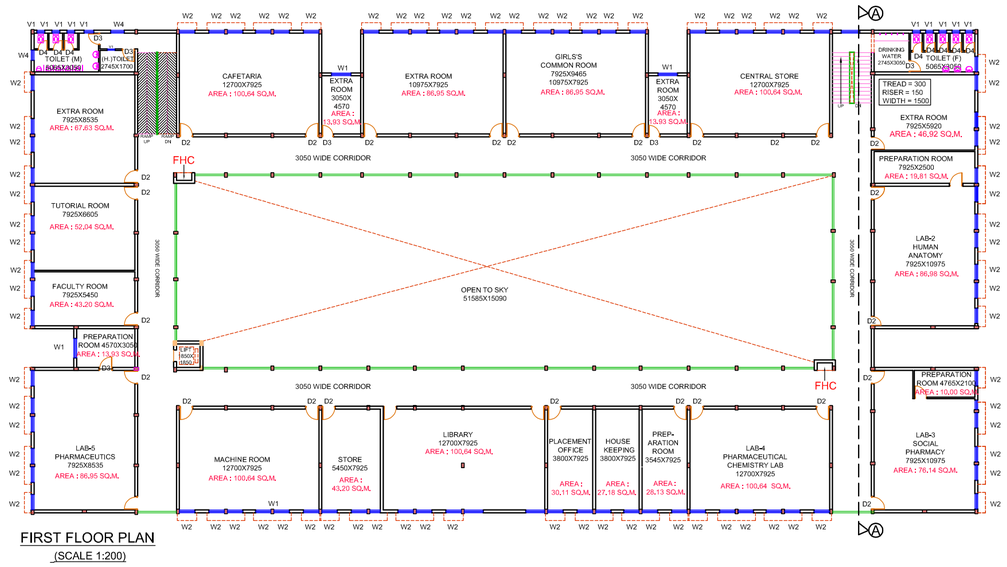

FIRST FLOOR PLAN

(SCALE 1:200)

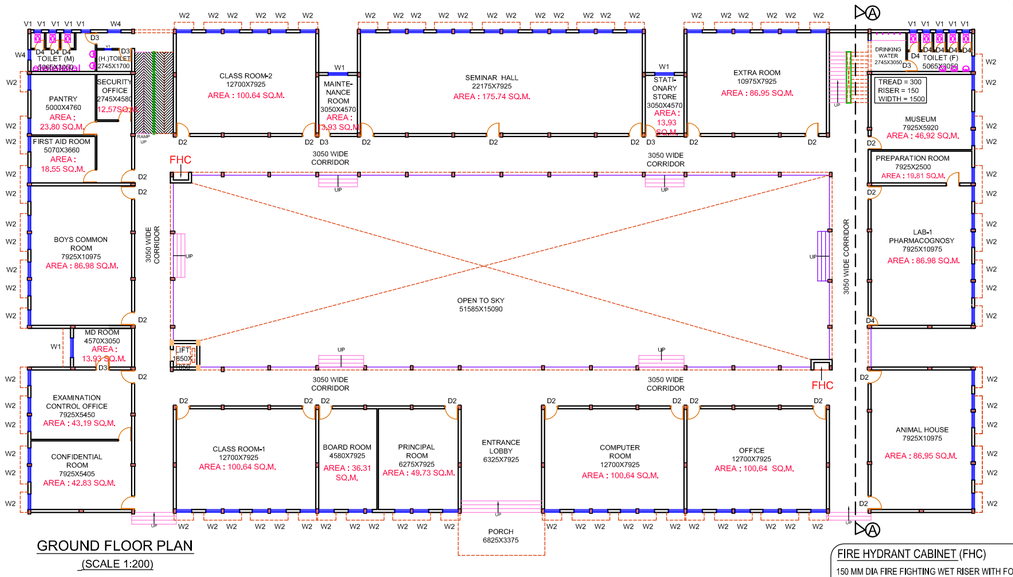

GROUND FLOOR PLAN

(SCALE 1:200)

FIRE HYDRANT CABINET (FHC)

150 MM DIA FIRE FIGHTING WET RISER WITH FOLLOWING

a) 63 MM DIA SINGLE HEADED HYDRANT VALVE
b) ONE NOS. 20 MM DIA 30 M. LONG HOSE REEL
c) TWO NOS. 63 MM DIA 15 M. LONG FIRE HOSE PIPE
d) ONE BRANCH PIPE
e) ONE NO 9 LT WATER CO2 TYPE FIRE EXTINGUISHER
f) ONE NO 4.5 Kg CO2 GAS TYPE FIRE EXTINGUISHER
g) ONE NO 6 Kg ABC POWDER TYPE FIRE EXTINGUISHER

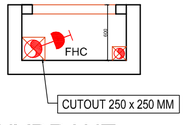

DETAIL OF FIRE HYDRANT CABINET (FHC)

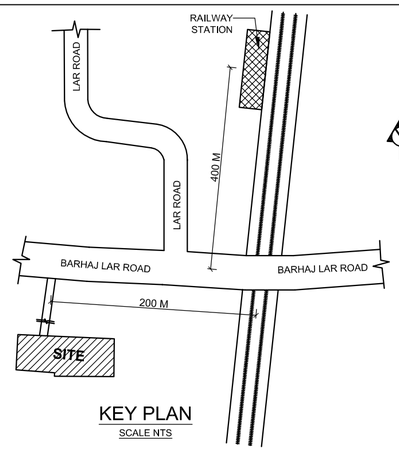

KEY PLAN

SCALE NTS

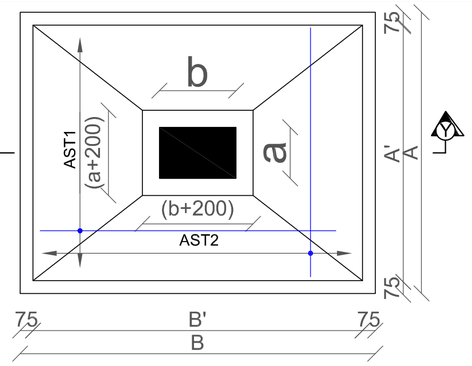

PLAN OF TYPICAL ISOLATED FOOTING(AXB)

[Note - a & b are column dimentions]

N.T.S.

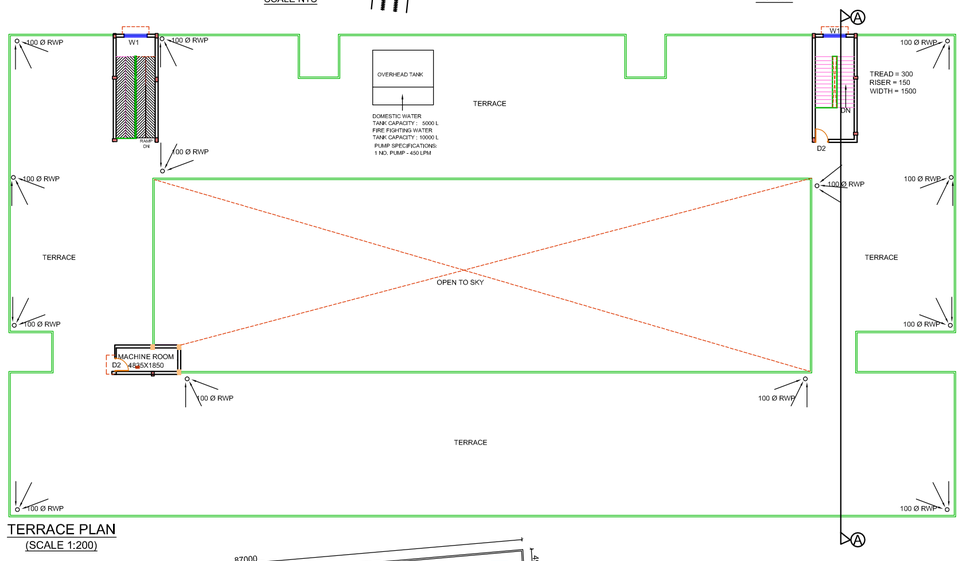

TERRACE PLAN

(SCALE 1:200)

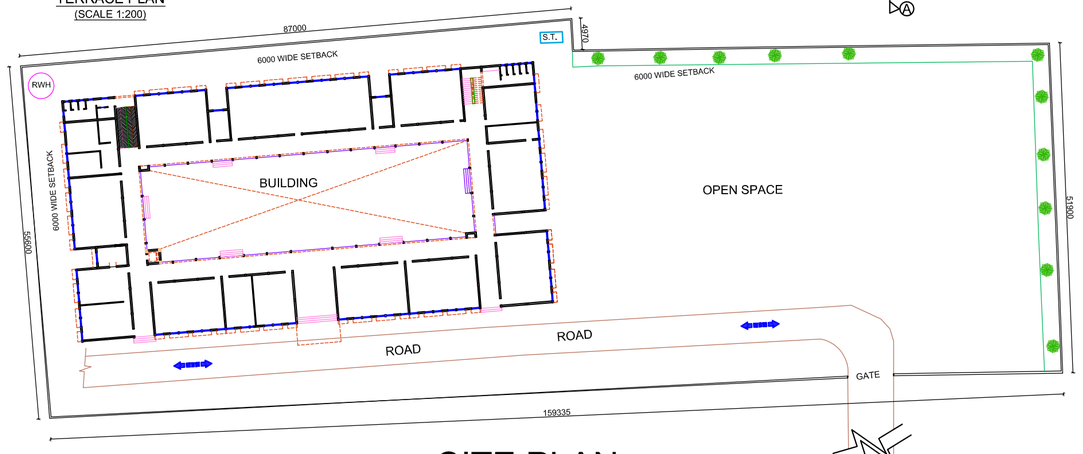

SITE PLAN

(SCALE 1:400)

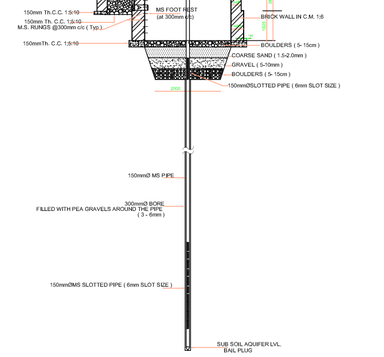

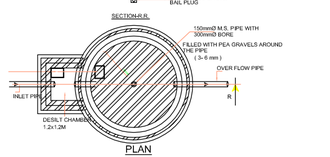

RAIN WATER HARVESTING

(RECHARGE SHAFT)

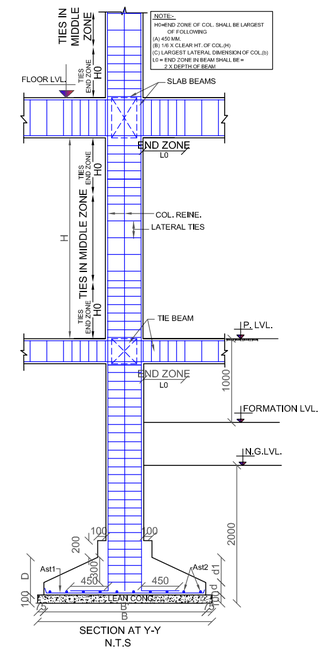

NOTE:-
HOMEND ZONE OF COL. SHALL BE LARGEST OF FOLLOWING
(A) 450 MM.
(B) 1/6 X CLEAR HT. OF COL.(H)
(C) LARGEST LATERAL DIMENSION OF COL.(b)
L0 = END ZONE IN BEAM SHALL BE =
2 X DEPTH OF BEAM

SCHEDULE OF DOOR / WINDOW / OPENING

S.NO	TYPE	SIZE	SILL	LINTEL	LINTEL
1	D1	1200 x 2550	-	2550	DOOR
2	D2	1050 x 2550	-	2550	DOOR
3	D3	1000 x 2550	-	2550	DOOR
4	D4	750 x 2100	-	2100	DOOR
5	W1	2400 x 1650	900	2550	WINDOW
6	W2	1800 x 1650	900	2550	WINDOW
7	W3	1500 x 1650	900	2550	WINDOW
8	W4	1200 x 1650	900	2550	WINDOW
9	V1	750 x 900	1650	2550	VIN.

DRG TITLE :

SUBMISSION DRAWING

DRG.NO. : 1/1

NORTH :

SCALE : AS SHOWN

Project :

OM SHRI SAI KRIPA
COLLEGE OF PHARMACY,
ON KHASRA NO. 861
AT-KUNDAULI, LAR ROAD,
DISTT.-DEORIA

AREA STATEMENT :

PLOT AREA	**= 8210.00 SQ. M. (2.028 ACRE)**
COVERED AREA ON GROUND FLOOR	= 2033.23 SQ.M.
COVERED AREA ON FIRST FLOOR	= 2010.21 SQ.M.
TOTAL COVERED AREA OF ALL FLOORS	**=4043.44 SQ.M.**

Owner's Sign

ARCHITECT
AMIT RAJ
CA/2004/34150

Architect's Sign