FIRE FIGHTING PLAN OF THE EXISTING BUILDING OF **RAMBRIKSH COLLEGE OF PHARMACY** AT- KAMALPUR KOLAURA, MUHAMMADABAD GOHANA DISTT.-MAU. (U.P.) GATA NO.- 9 MI

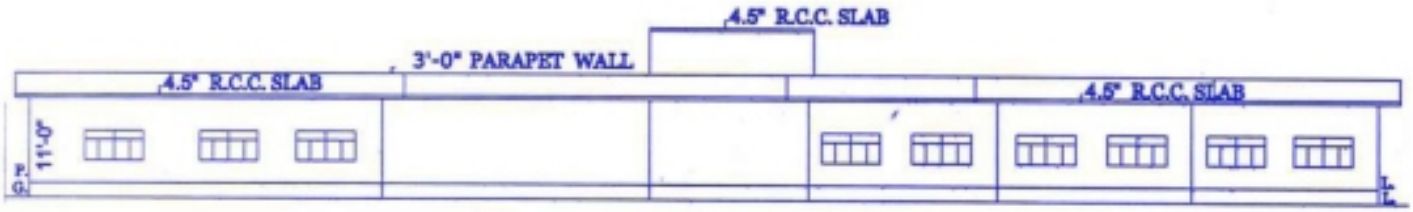

SIDE ELEVATION

KEY PLAN

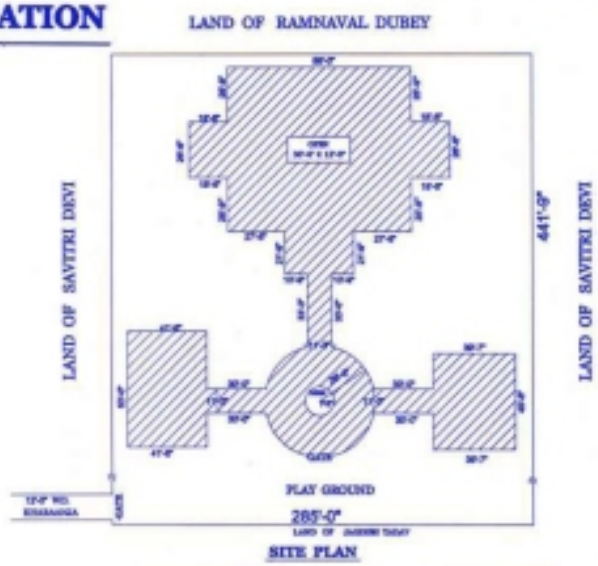

SITE PLAN

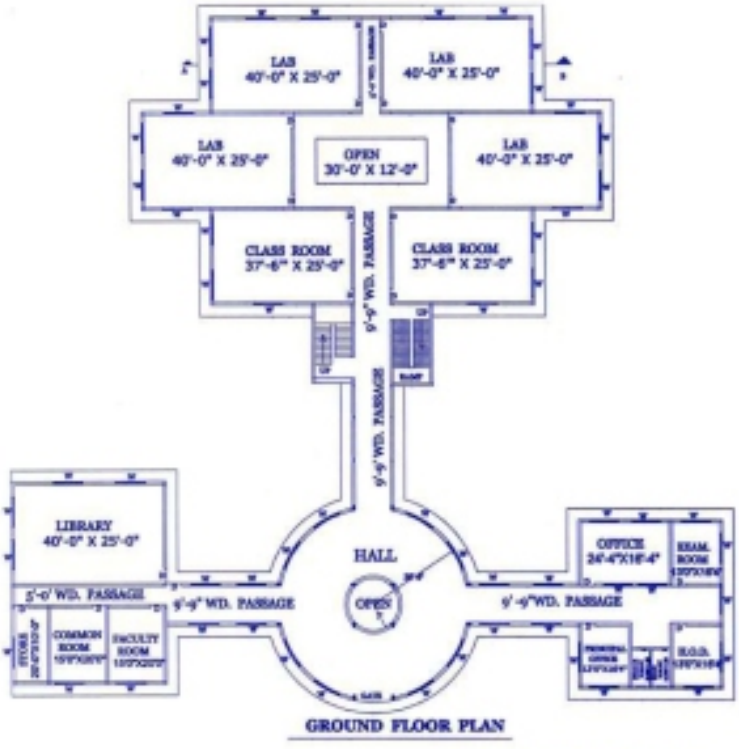

GROUND FLOOR PLAN

FIRE FIGHTING ARRANGEMENT	
	·-FIRE EXTINGUISHER AS PER IS 2190:2010
	·-MANUALLY FIRE ALARM SYATEM
	·-SAND BUCKET

	AREA CHART	SQ. FT.	SQ. MT.
01	TOTAL PLOT AREA	125892.00	11700.00
02	COVERED AREA G.F.	31763.22	2950.88
03	OPEN AREA G.F.	110893.78	10306.11

SCHEDULE OF OPENING			
01	DOOR	D	1.06 X 2.10
02	WINNDOW	W	1.50 X 1.20
03	VENTILATOR	V	0.75 X 0.45
04	GATE	-	3.96 X 2.40

SCALE		
KEY PLAN	N.T.S.	E N S W
SITE PLAN		
ELEVATION		
SECTION		
G./F. PLAN		
SIGN. OF OWNER		CONSULTANT ENGINEER

CHITRANSH CONSULTANT Lic. No.-D-14106 Regulated Area Mau N.E. CHITRANSH CONSULTANT MOB. 9453370705

3'-0" PARAPET WALL

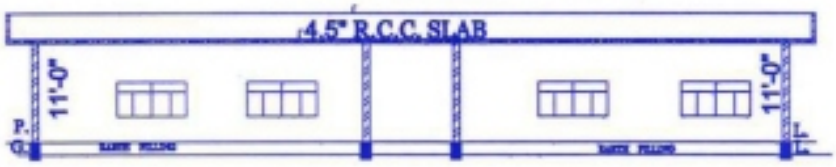

SECTION AT A-B