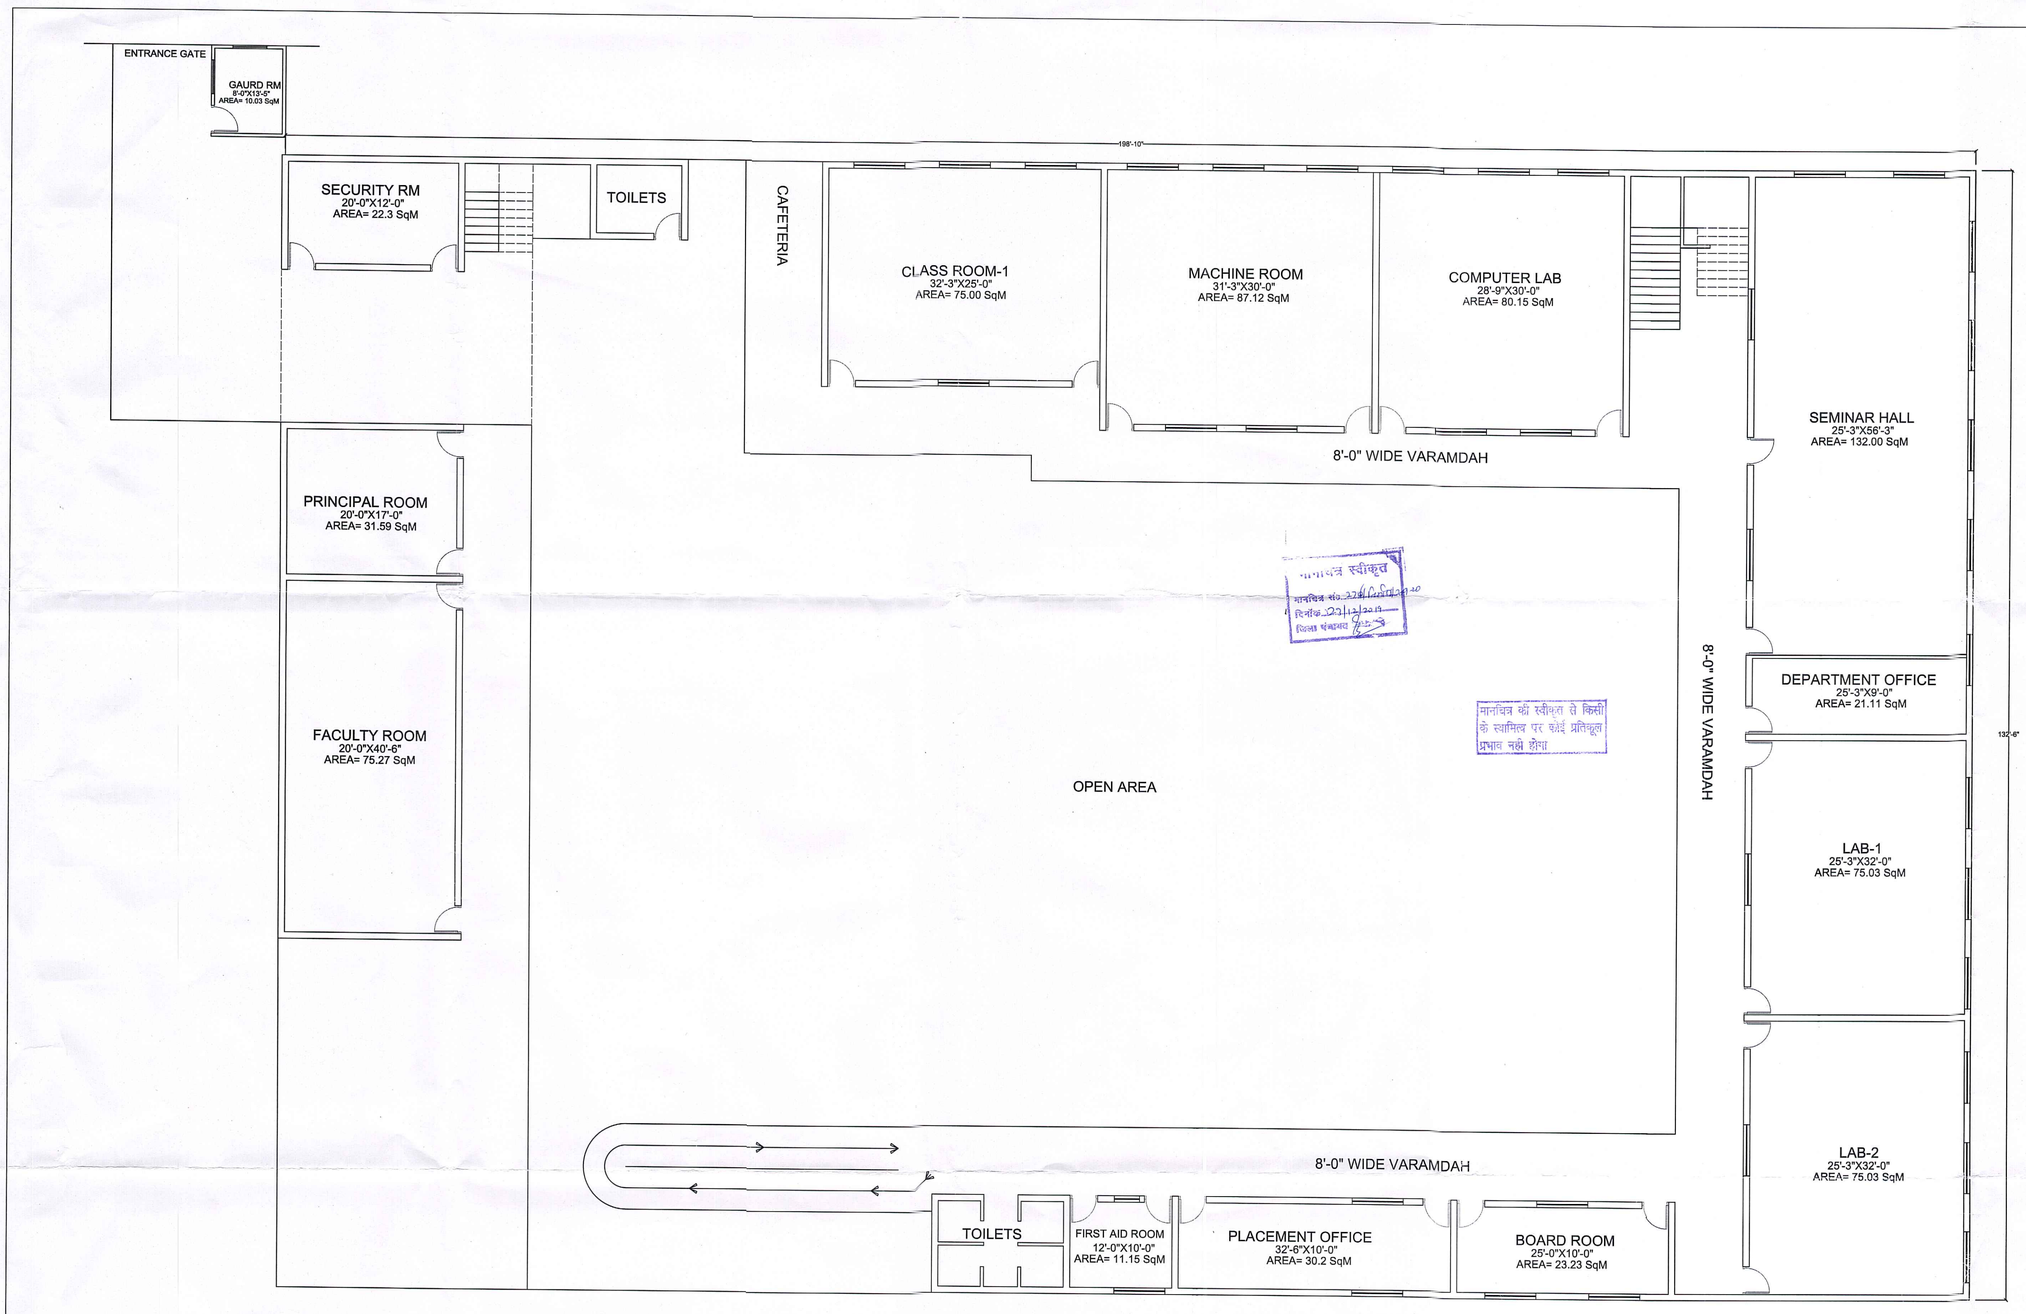

GROUND FLOOR PLAN

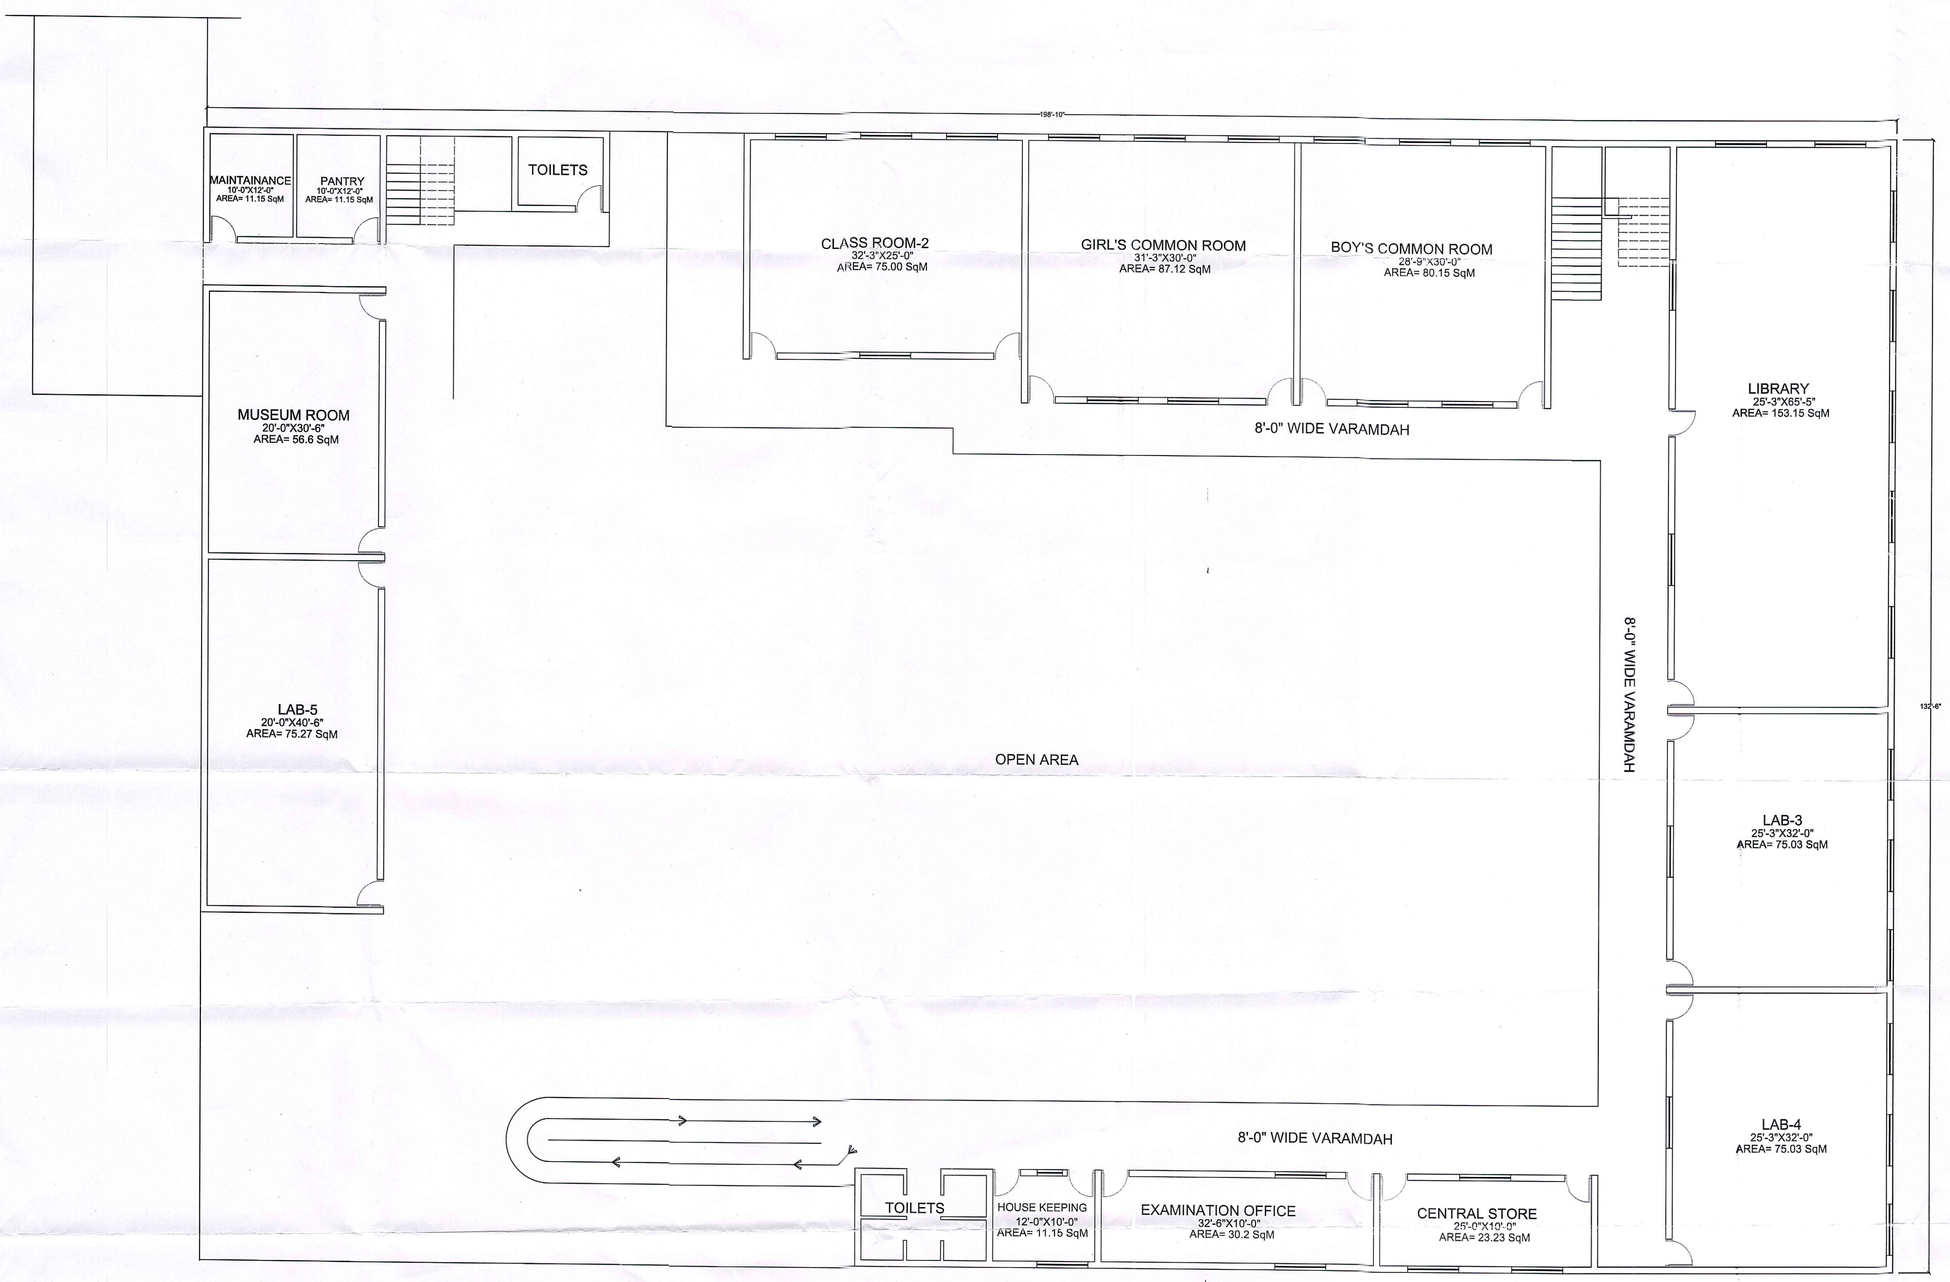

FIRST FLOOR PLAN

PLAN FOR

SAVITRI DEVI COLLEGE OF PHARMACY

(AT ARAZI NO 769 AND 773)
GHATWA SONAL KARACHHANA PRAYAGRAJ U.P.

SPECIFICATION	
LIME CONC. IN FOUNDATION	1 : 4 : 8
B/W IN C. MORTAR & S/S	1 : 6
R.C.C. WORK	1 : 2 : 4
25 MM THICK D.P.C.	1 : 1.5 : 3
C. PLASTER	1 : 4 OR 1 : 6

AREA STATEMENT FOR RESIDENCE	
TOTAL PLOT AREA	8557 SQM

NOTE:

DOOR/ WINDOW SCHEDULE

D	3'-0" x8'-0"
D1	3'-3" x8'-0"
D2	3'-6" x8'-0"
D3	2'-6" x8'-0"
W	0'-0" X 5'-6"
W1	4'-0" X 5'-6"
W2	3'-0" X 4'-6"
V	2'-6" X 1'-6"

SIGNATURE OF DEVELOPMENT AUTHORITY

SIGNATURE OF CLIENT

Ar. Manoesh Kumar
M. Tech. (Structure)
B. Arch. (I.I.T. Roorkee)
SIGNATURE OF ARCHITECT

TITLE
PRAPOSED DRAWING FOR PHARMACY COLLEGE

DRAWN BY	MANISH
CHECKED BY	MANISH
ACAD FILE NAME	
REVISION NO.	

REVISIONS		
R. NO.	DATE	DESCRIPTION

THIS DRAWING IS A COPYRIGHT, AND PROPERTY OF THE ARCHITECT
THIS SHOULD NOT BE REPRODUCED, COPIED OR HANDED OVER TO A THIRD PARTY AND SHOULD NOT BE USED FOR ANY PURPOSE OTHER THAN FOR WHICH IT HAS BEEN LOANED

REVISED BY

PROJECT FOR
PHARMACY COLLEGE

CLIENT : VIKAS EVAM SAMAJ UTTHAN SAMITI
PLACE SONAI KARACHHANA PRAYAGRAJ U.P.
SCALE 1/4"= 1'-0"
DATE DEC 10, 2019

MANISH ARCHITECT & ASSOCIATES
ARCHITECTURE PLANNING INTERIORS
23/5 C.Y., CHINTAMANI ROAD
GEORGE TOWN
ALLAHABAD
PH- 9839450062