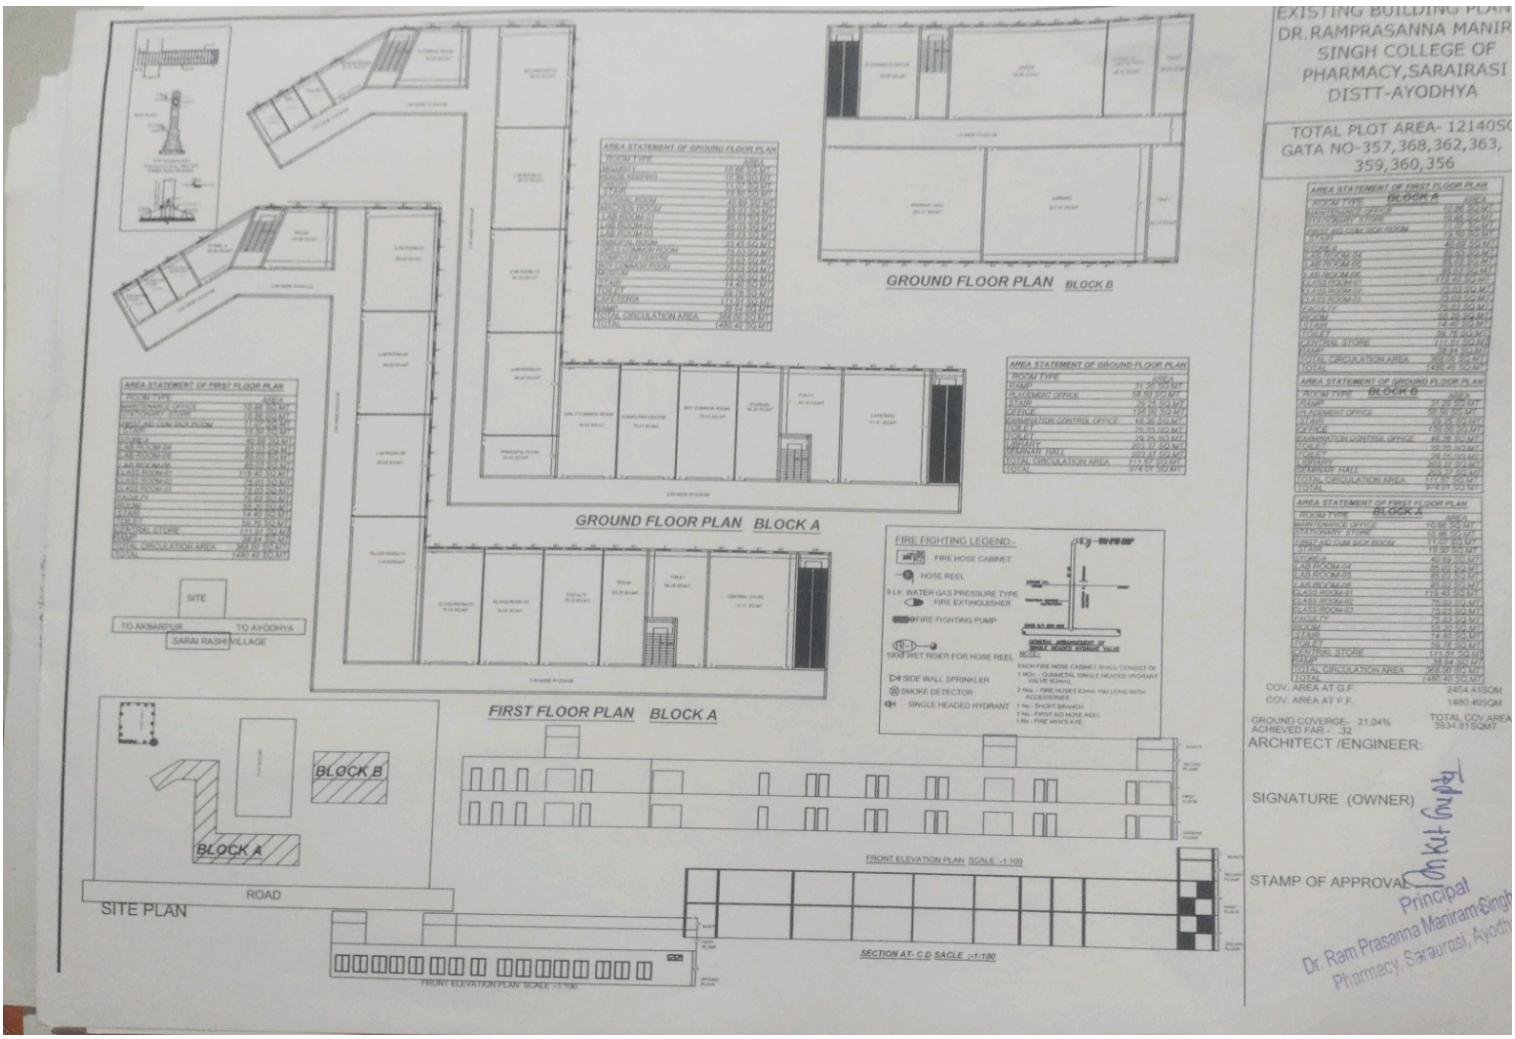
EXISTING BUILDING PLAN
DR.RAMPRASANNA MANIR
SINGH COLLEGE OF
PHARMACY,SARAIRASI
DISTT-AYODHYA
TOTAL PLOT AREA- 12140SC
GATA NO-357,368,362,363,
359,360,356
GROUND FLOOR PLAN BLOCK B
GROUND FLOOR PLAN BLOCK A
FIRST FLOOR PLAN BLOCK A
FIRE FIGHTING LEGEND:-
FIRE HOSE CABINET
HOSE REEL
9 Ltr. WATER GAS PRESSURE TYPE FIRE EXTINGUISHER
FIRE FIGHTING PUMP
100MM WET RISER FOR HOSE REEL
SIDE WALL SPRINKLER
SMOKE DETECTOR
SINGLE HEADED HYDRANT
SITE
TO AKBARPUR
TO AYODHYA
SARAI RASHI VILLAGE
BLOCK B
BLOCK A
ROAD
SITE PLAN
FRONT ELEVATION PLAN SCALE :-1:100
SECTION AT- C D SACLE :-1:100
COV. AREA AT G.F. 2454.41SQM
COV. AREA AT F.F. 1480.40SQM
GROUND COVERGE- 21.04%
ACHIEVED FAR :- .32
TOTAL COV.AREA 3934.81SQMT.
ARCHITECT /ENGINEER:
SIGNATURE (OWNER)
STAMP OF APPROVAL
Principal
Dr. Ram Prasanna Maniram Singh
Pharmacy, Sarairasi, Ayodhya