


GROUND FLOOR PLAN
SCALE 1:100

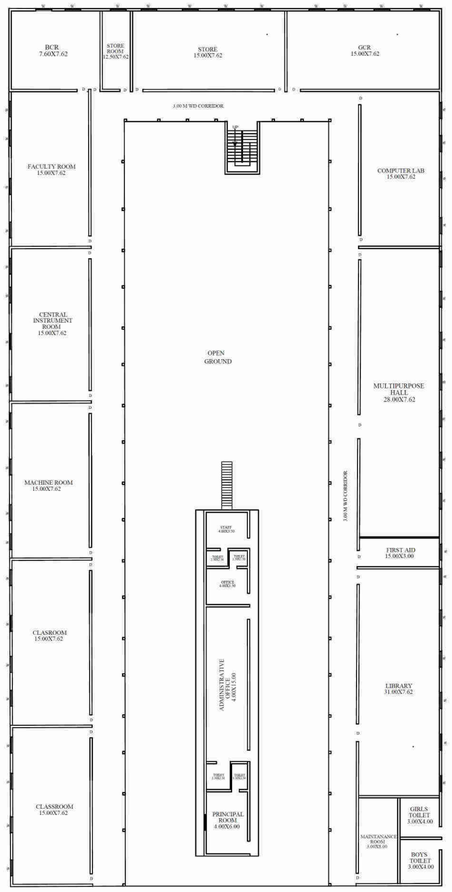


FIRST FLOOR PLAN
SCALE 1:100




SITE PLAN
SCALE 1:100

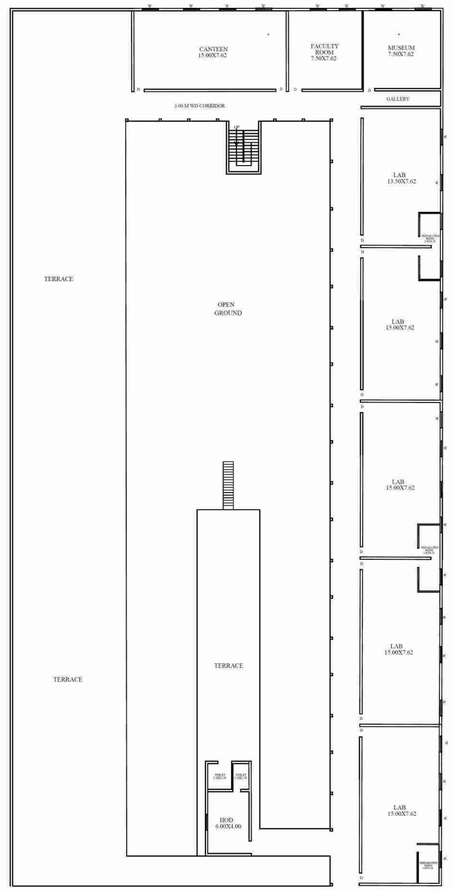


**ELEVATION**
SCALE :- 1:100

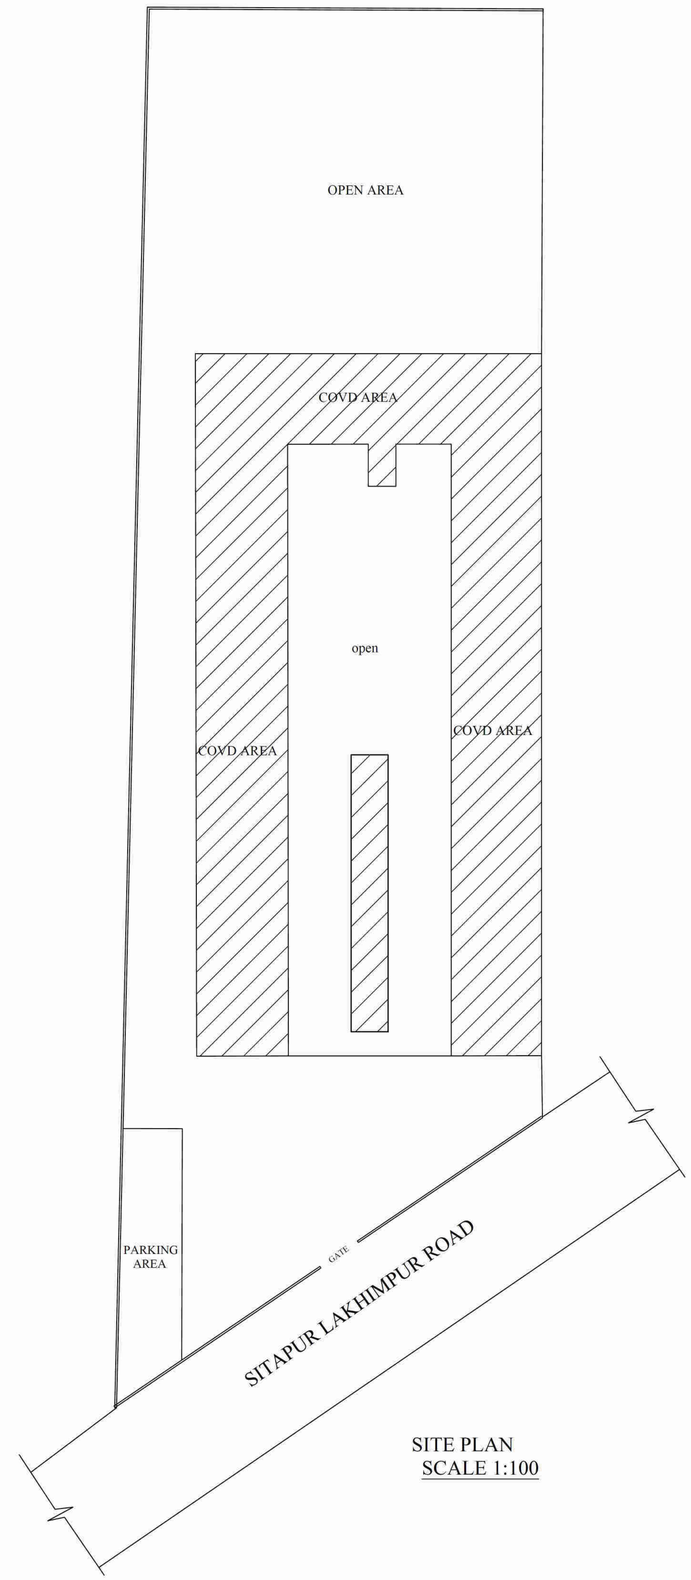


**SECTION**
SCALE :- 1:100

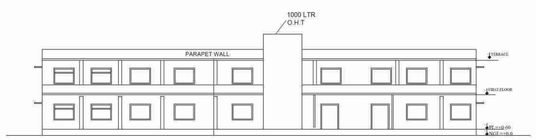


# PROJECT

BUILDING PLAN FOR BABU RAMESHWAR DAYAL INSTITUTE OF MEDICAL SCIENCE RUN BY "SAURABH SEWA SANSTHAN "
SITE AT- KHASRA NO-1146, 1151 ,1143, 1134,1149
VILLAGE- KHANPUR, GRANT TEHSIL-MITAULI,
DIST- LAKHIMPUR KHERI.
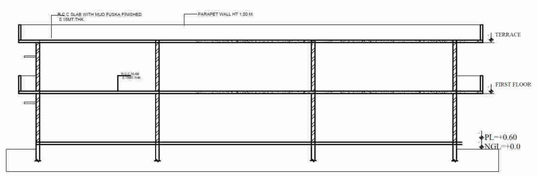
## AREA STATEMENT

TOTAL PLOT AREA = 8420.00 SQ.M
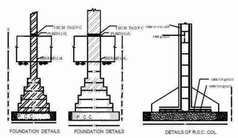
| S.NO. | EXISTING AREA | COVERED AREA |
|---|---|---|
| 1- | GROUND FLOOR | 3167.37 SQ.M |
| 2- | FIRST FLOOR | 2100.79 SQ.M |

TOTAL COVERED AREA = 5268.16 SQ.M

SCHEDULE OF DOOR/WINDOW

| TYPE | SIZE | SILL HT. | LINTEL HT. |
|---|---|---|---|
| D | 1.2 M | - | 2.1 M |
| D1 | 1.0 M | - | 2.1 M |
| D2 | 0.75 M | - | 2.1 M |
| W1 | 1.8 M | A/S | A/S |
| W2 | 1.5 M | 0.9 M | 2.1 M |
| V | 2.0 M | 2.2 M | 2.7 M |

NORTH

E N S W

AUTH. SIGNATURE/STAMP

02/07/22
(सुरेन्द्र कुमार वर्मा)
अवर अभियन्ता
ग्रामीण अभियन्त्रण विभाग
लखीमपुर-खीरी

OWNERS SIGNATURE/STAMP

अध्यक्ष
सौरभ सेवा संस्थान
ग्रा० खानपुर, वि० क्षेत्र शिवपुर,
जिला-खीरी

ARCHITECT SEAL & SIGN

Ar. Nand Kishore
B. Arch. (Lko.), MCA
Architecture, Engineers, Planners
Reg. No. CA/2012/54577
9760468207