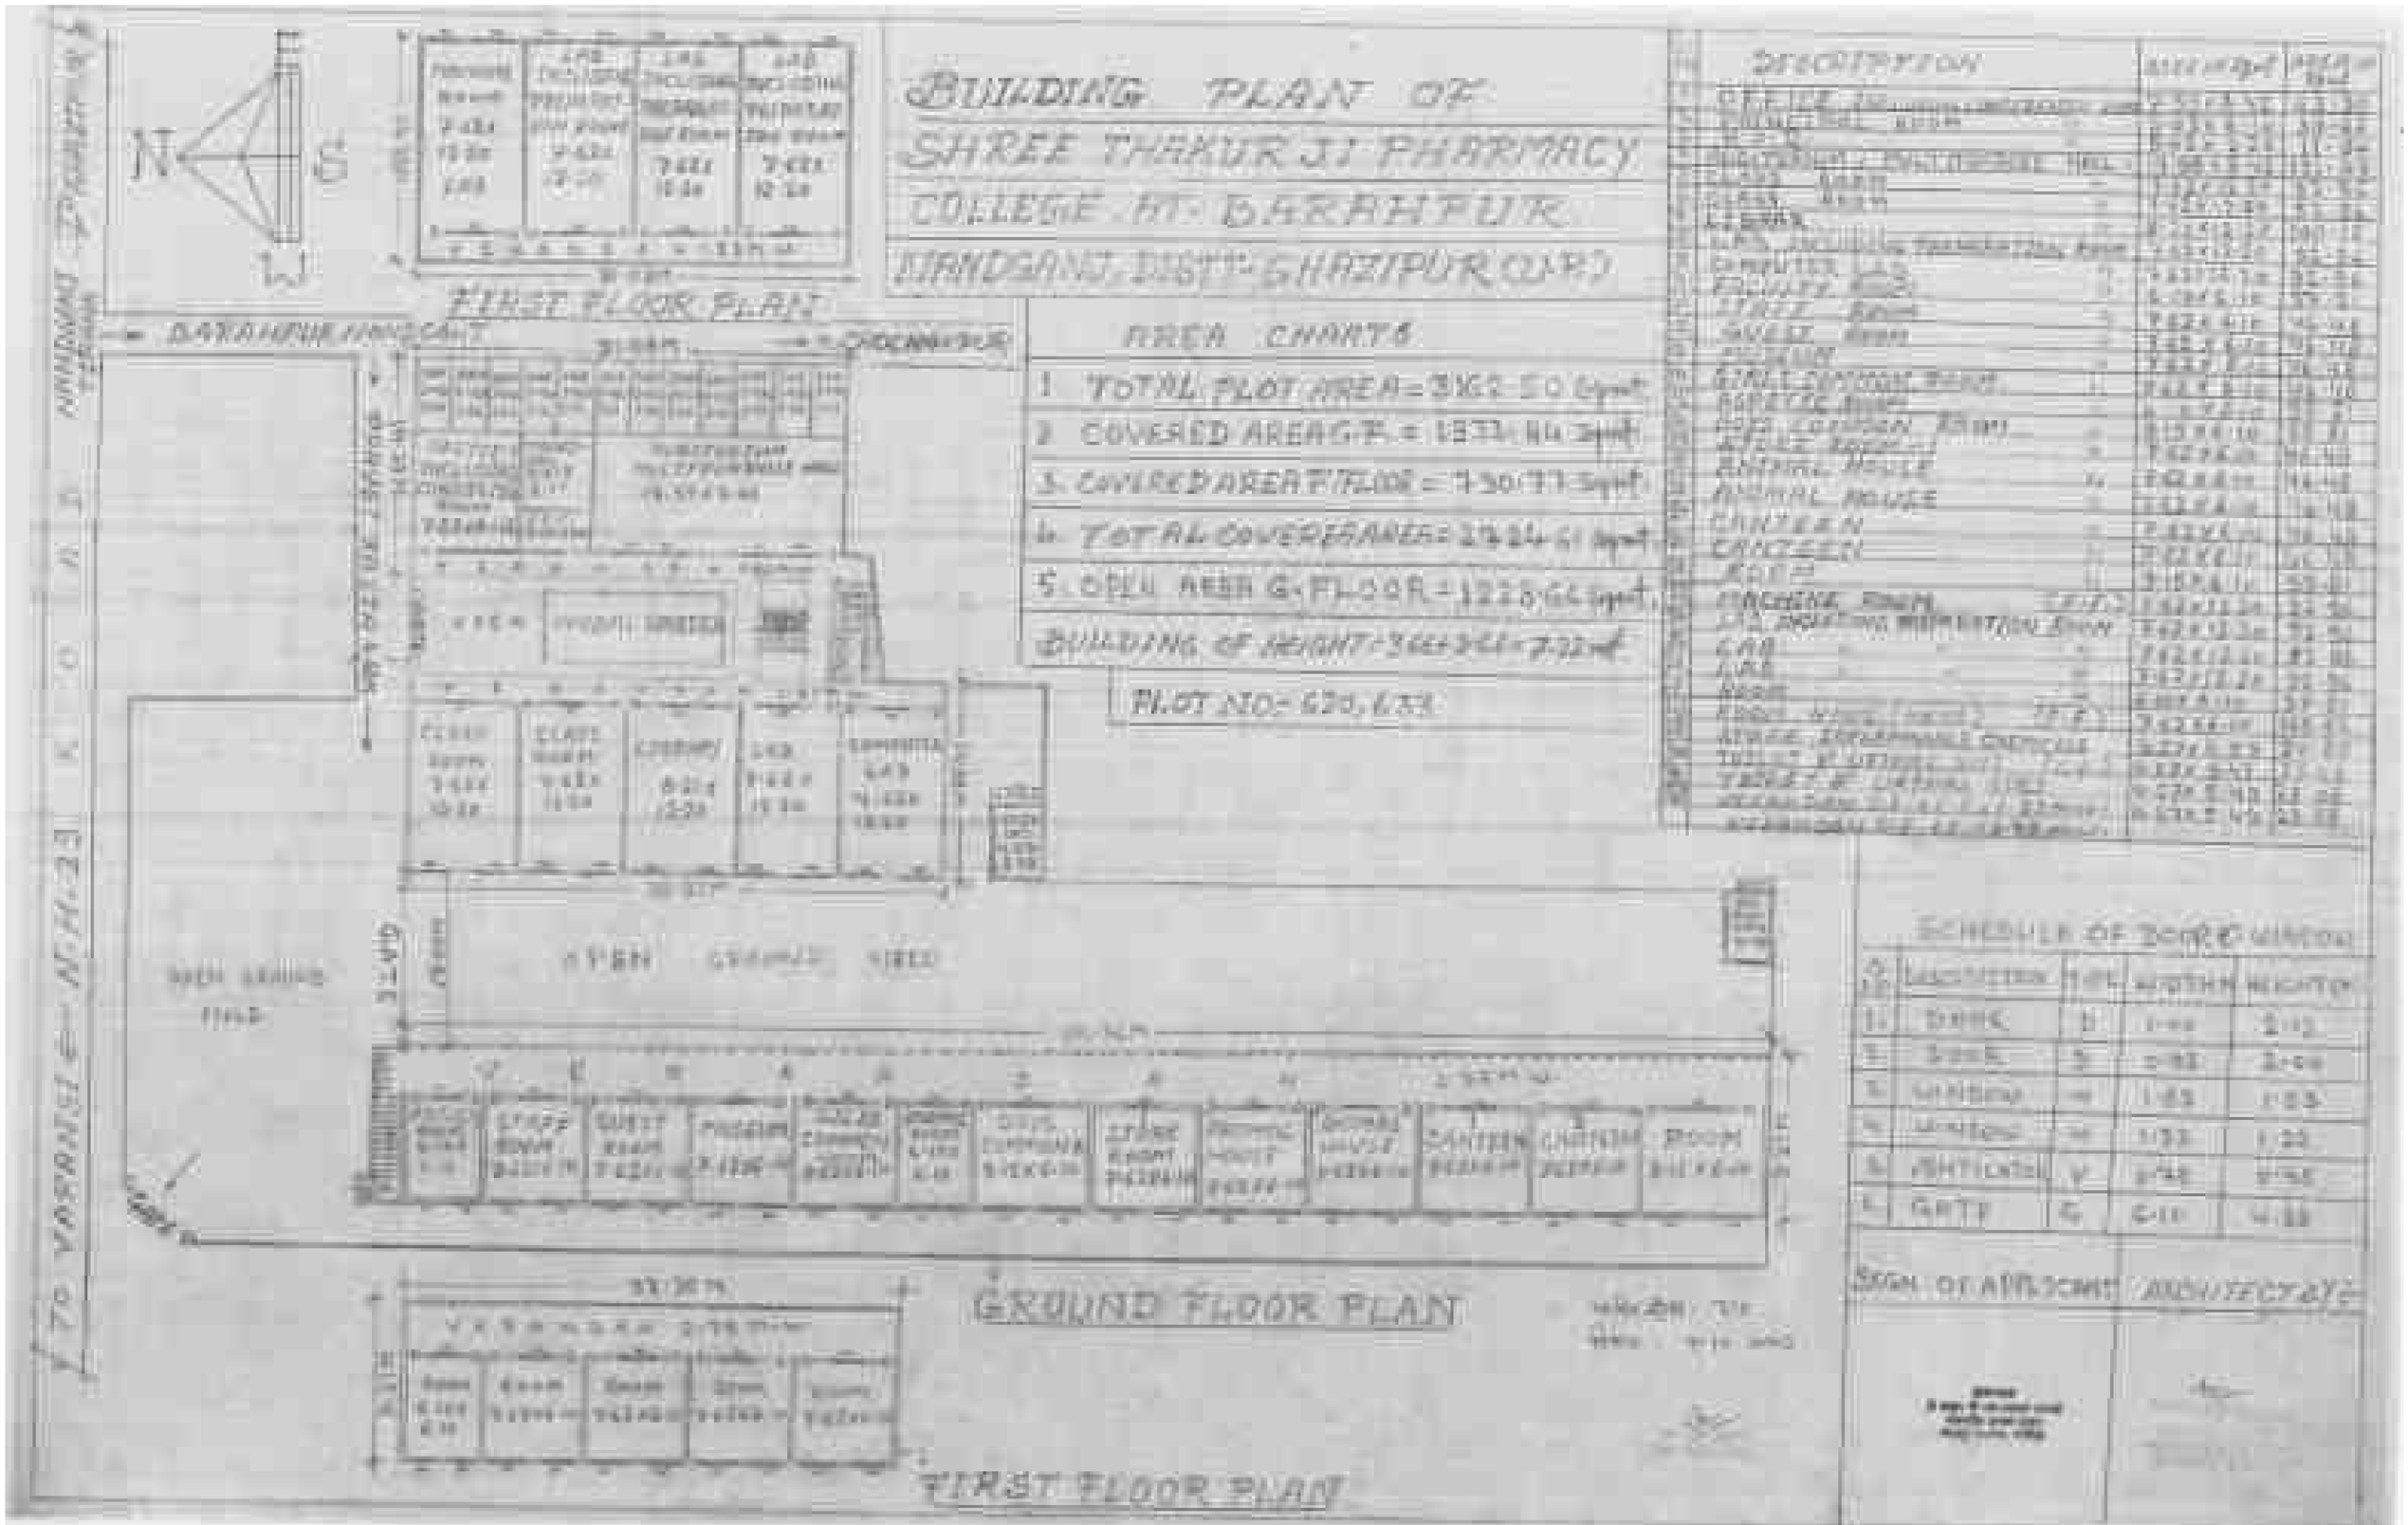
BUILDING PLAN OF
SHREE THAKUR JI PHARMACY
COLLEGE AT- BARAHPUR
MANDGANJ, DISTT- GHAZIPUR (U.P.)
FIRST FLOOR PLAN
AREA CHARTS
1 TOTAL PLOT AREA = 3362.50 Sqmt
2 COVERED AREA G.F. = 1337.84 Sqmt
3. COVERED AREA F.FLOOR = 730.77 Sqmt
4. TOTAL COVERED AREA = 2324.61 Sqmt
5. OPEN AREA G.FLOOR = 1220.66 Sqmt
BUILDING OF HEIGHT - 3.66+3.66 = 7.32 mt
PLOT NO:- 620, 622
DESCRIPTION
SCHEDULE OF DOOR & WINDOW
DOOR
WINDOW
VENTILATOR
GATE
SIGN. OF APPLICANT
ARCHITECT
GROUND FLOOR PLAN
FIRST FLOOR PLAN
TO VARANASI
NH-233