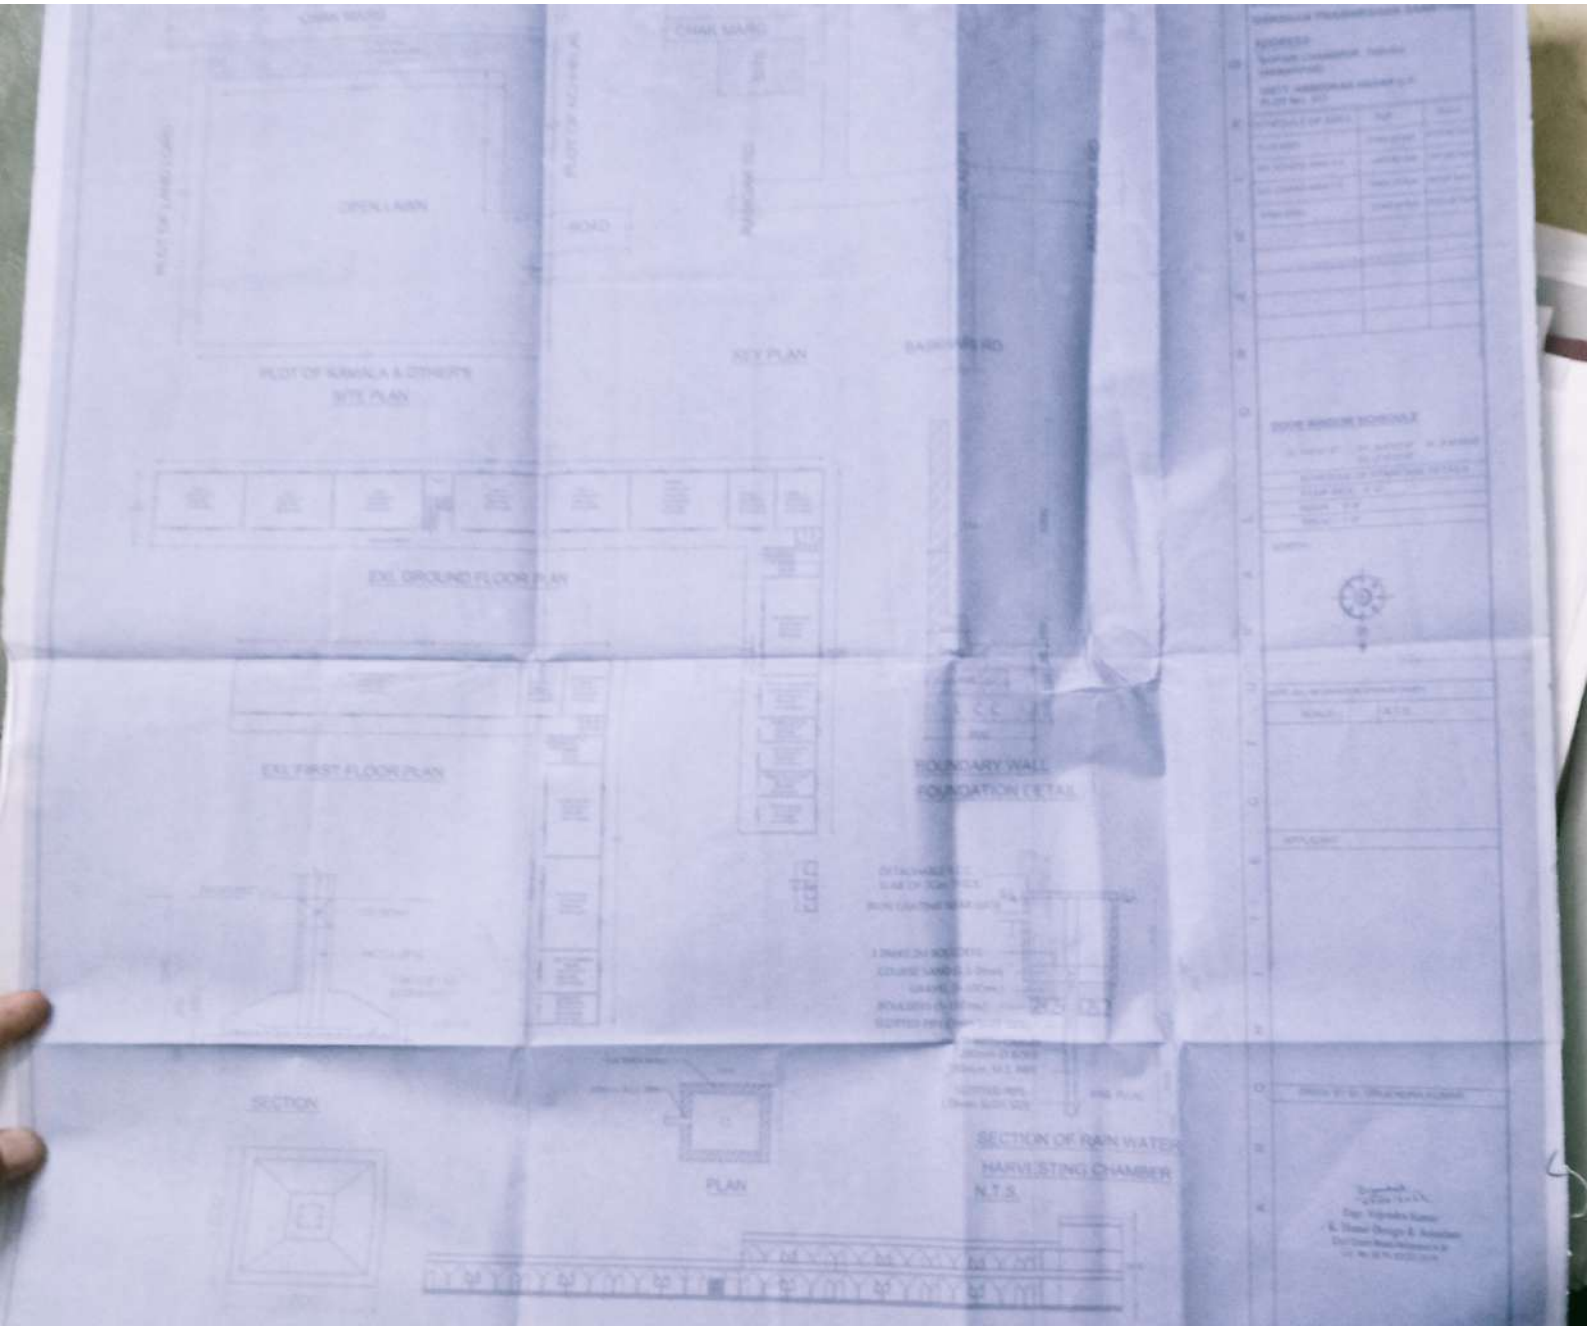
OPEN LAWN
ROAD
KEY PLAN
SITE PLAN
EXI. GROUND FLOOR PLAN
EXI. FIRST FLOOR PLAN
BOUNDARY WALL
FOUNDATION DETAIL
SECTION
PLAN
SECTION OF RAIN WATER
HARVESTING CHAMBER
N.T.S.