PRODUCED BY AN AUTODESK EDUCATIONAL PRODUCT

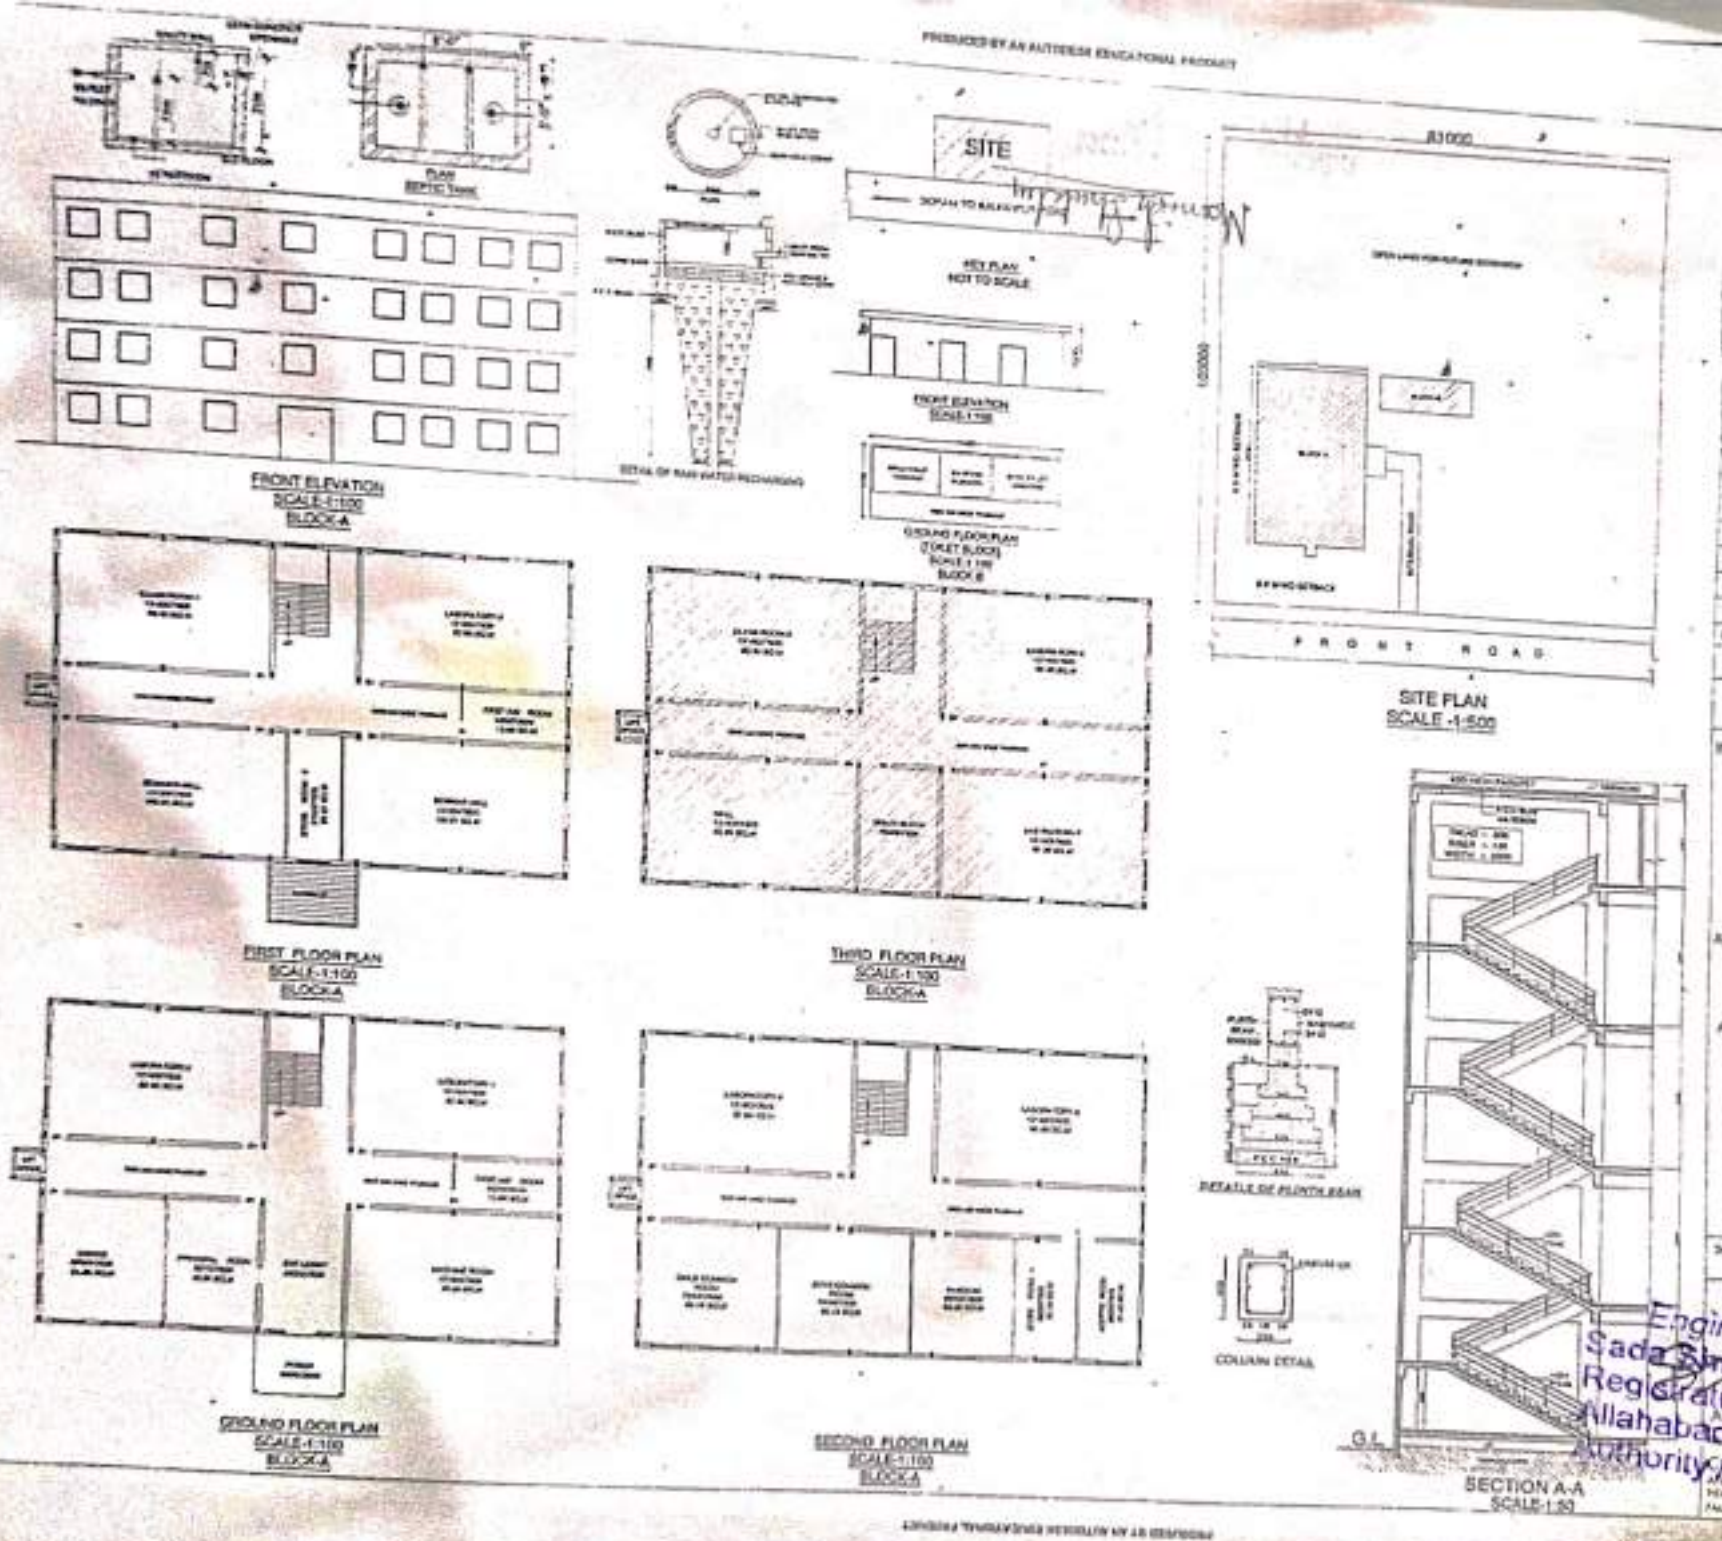

NAME OF TRUST / SOCIETY :
R.M.S FOUNDATION,KUSUMI,JAPNAPUR,SADAR
DISTT-PRAYAGRAJ , STATE U.P

NAME OF THE INSTITUTE
R.M.S PHARMACY COLLEGE

SITUATION KALYANPUR,TEHSIL-SORAM
DISTT-PRAYAGRAJ , STATE U.P

PROGRAMME: D PHARMA

DATA NO - 2680

TOTAL AREA OF LAND=8100 SQ.M

SCHEDULE OF OPENINGS

S.NO	TYPE	WIDTH	SILL LVL	LINTEL LVL
1.	D	1800	0.00	2550
2.	D1	1200	0.00	2550
3.	D2	1000	2550	5400

AREA STATEMENTS		SQ. MT.
1	TOTAL PLOT AREA	8100.0
2	COVD AREA ON G.F (BLOCK-A)	598.64
3	COVD AREA ON F.F (BLOCK-A)	598.64
4	COVD AREA ON S.F (BLOCK-A)	598.64
5	COVD AREA ON T.F (BLOCK-A)	598.64
6	COVD AREA ON G.F (BLOCK-A)	47.56
	GRAND TOTAL	2442.52

GROUND COVERAGE % - 0.858 %
ACHIEVED F.A.R- 0.301

INSTRUCTIONAL AREA
CLASS ROOM - 1 =92.90 SQ.M
LABORATORY -1 = 92.90 SQ.M
LABORATORY -2 = 92.90 SQ.M
LABORATORY -3 = 92.90 SQ.M
LABORATORY -4 = 92.90 SQ.M
LABORATORY -5 = 96.00 SQ.M
MACHINE RM - 92.90 SQ.M
LIBRARY=100.01 SQ.M
SEMINAR HALL=100.01 SQ.M
ASEPTIC ROOM-27.43 SQ.M

ADMINISTRATIVE AREA
PRINCIPAL / DIRECTOR RM= 40.97 SQ.M
OFFICE ALL INCLUSIVE=51.05 SQ.M
STORE RM-1 = 27.43 SQ.M
STORE RM-2 = 20.57 SQ.M

AMENITIES AREA
TOILET BLOCK = AS SHOWN
BOYS COMMON ROOM =60.19 SQ.M
GIRLS COMMON ROOM=60.19 SQ.M
FIRST AID CUM SICK RM = 12.60 SQ.M

SCALE AS SHOWN

NORTH

सचिव
आर० एम० एस० फाउण्डे
कुसुमी सदर-प्रतापगढ़

Engineer
Sada Shiv Gupta
Registration No.
Allahabad Development
Authority Allahabad

PRODUCED BY AN AUTODESK EDUCATIONAL PRODUCT