SITE PLAN

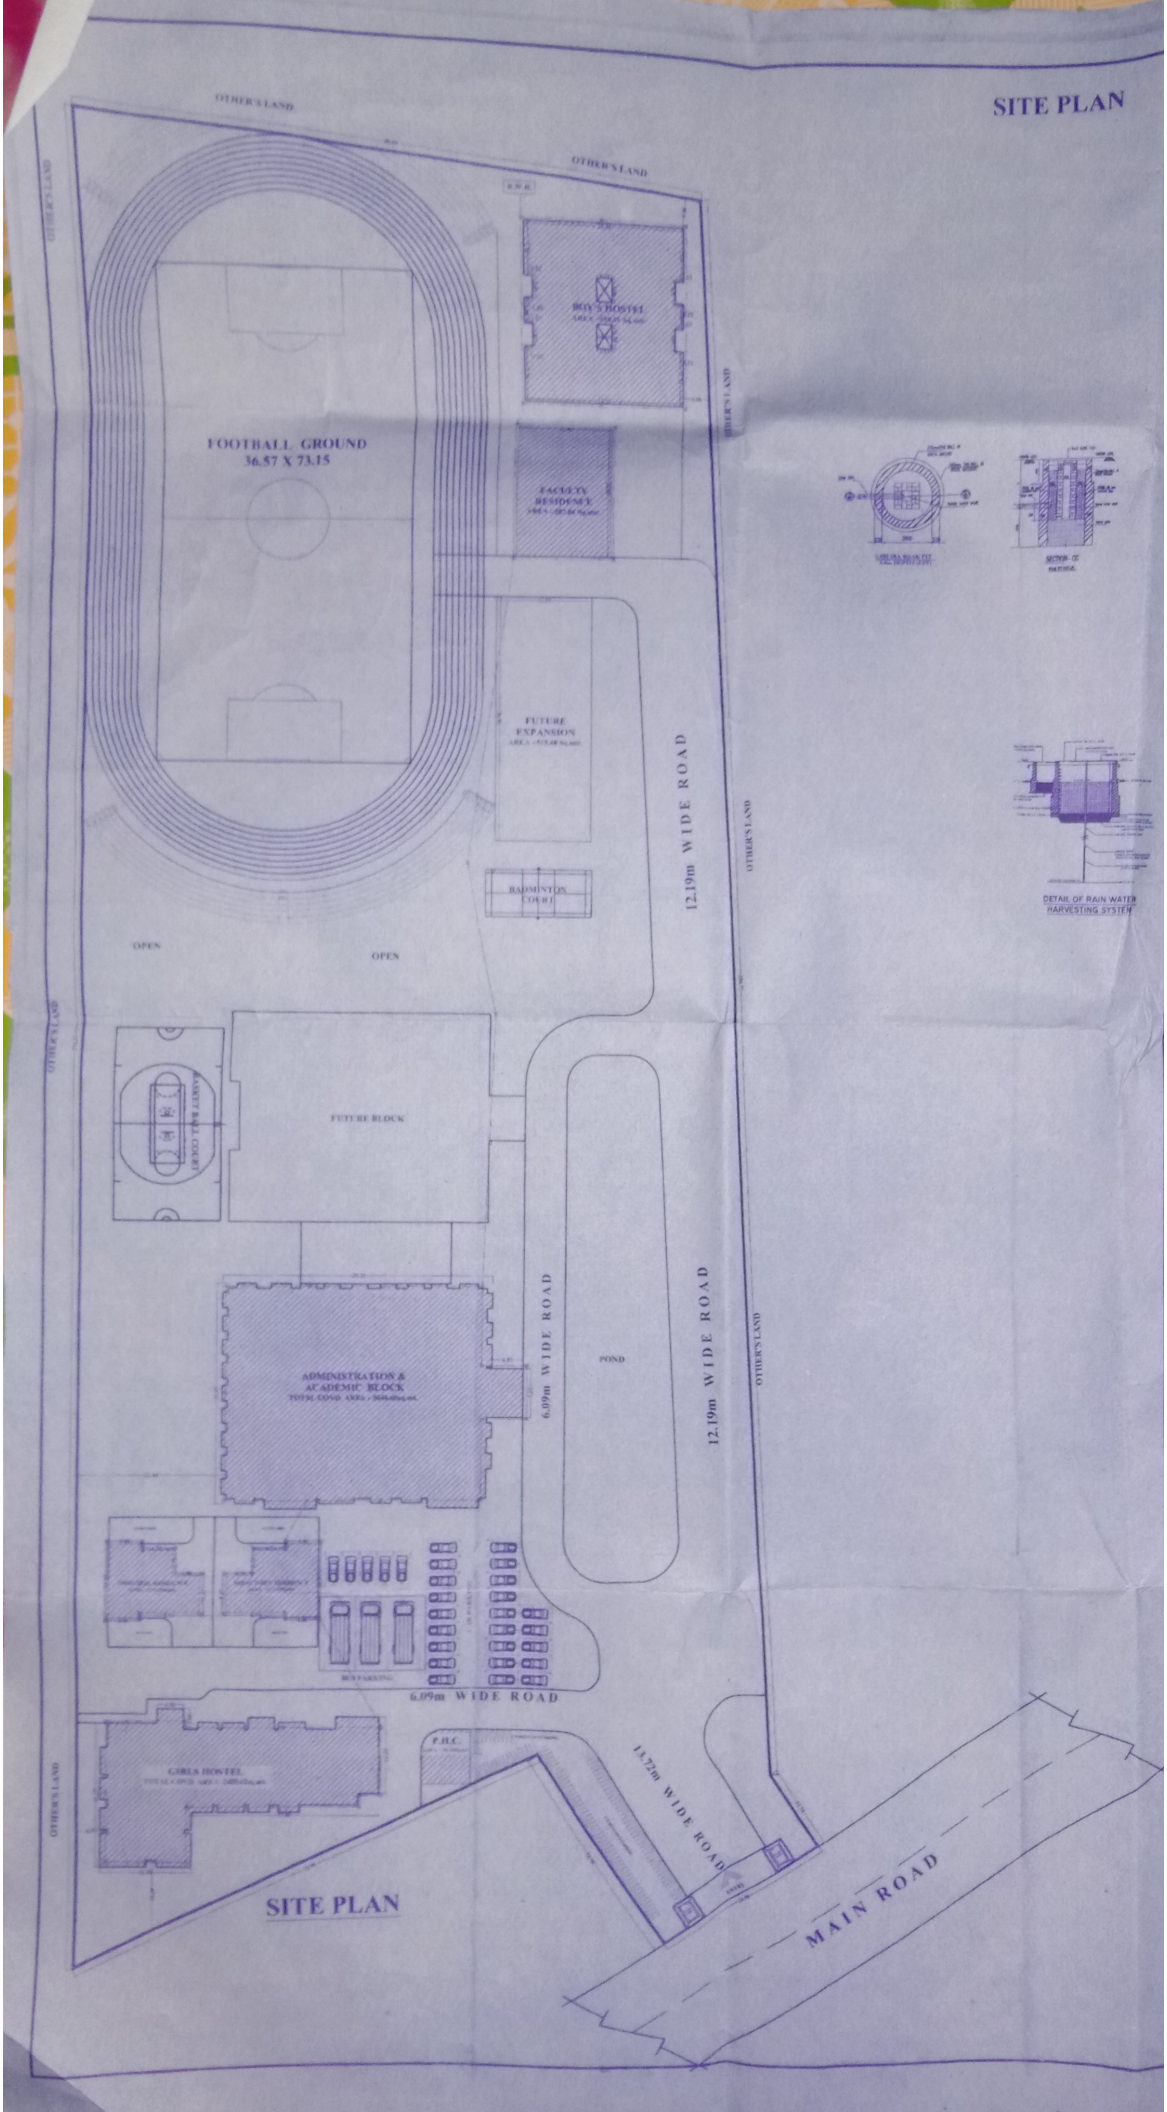

SITE PLAN