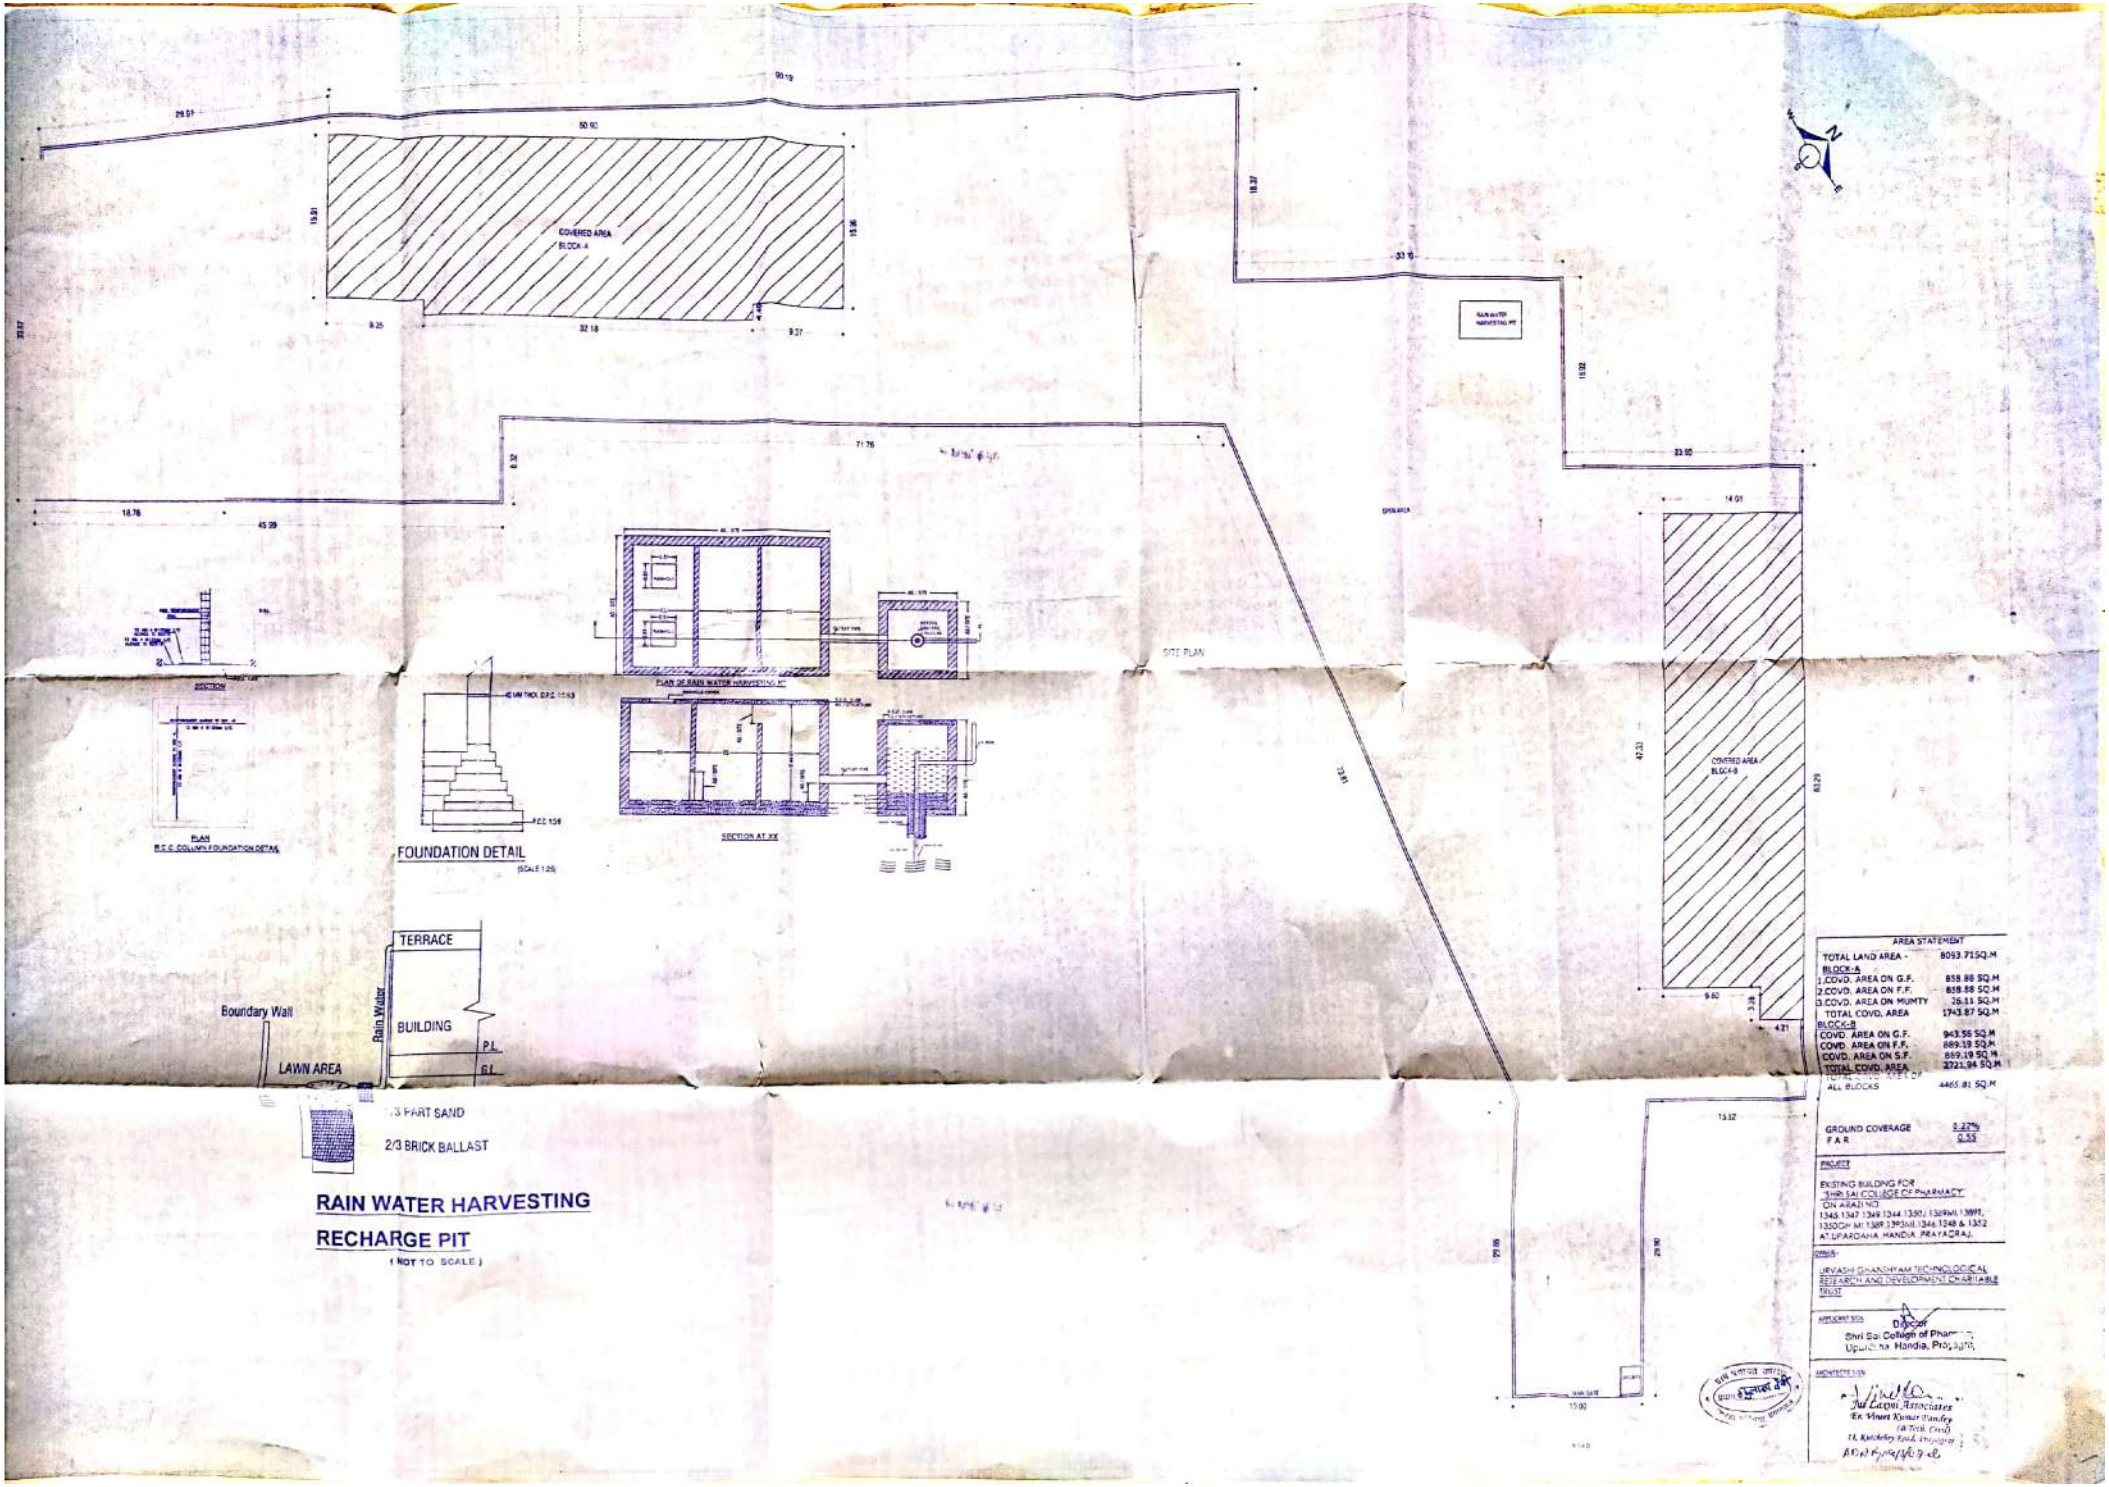

Scanned with CamScanner

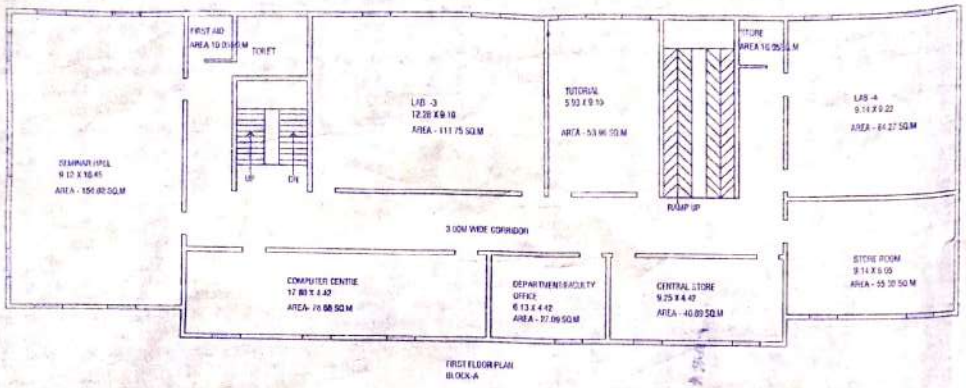

FIRST FLOOR PLAN
BLOCK-A

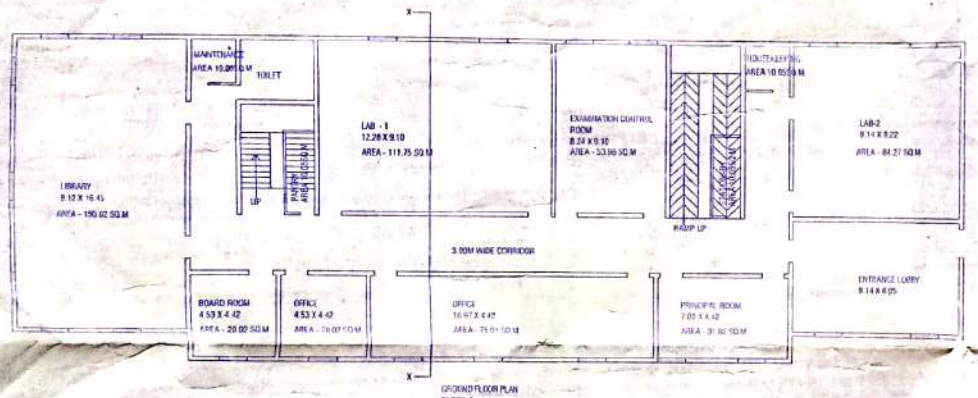

GROUND FLOOR PLAN
BLOCK-A

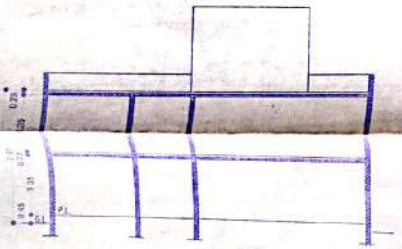

SECTION AT X-X
BLOCK-A

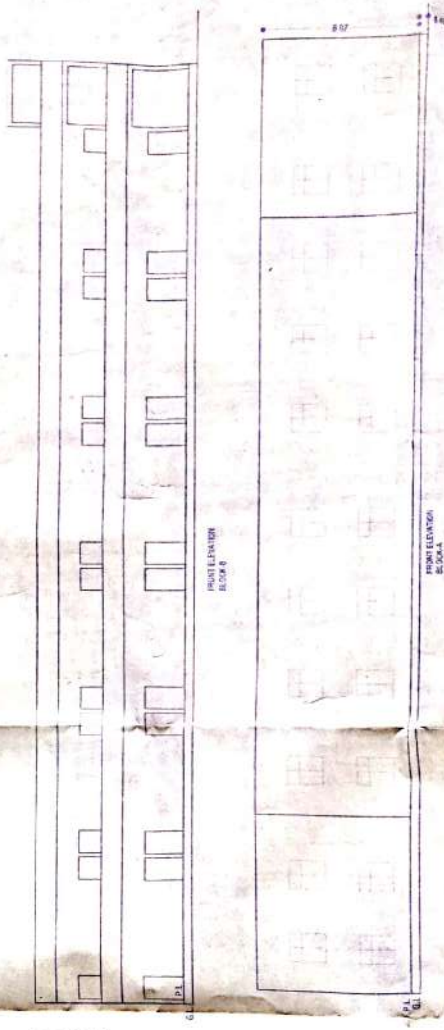

PROJECT:
EXISTING BUILDING FOR
"SHRI SAI COLLEGE OF PHARMACY"
ON KHASRA NO.
1345,1347,1349,1344,1350/1,1389/M,1389/1,
1390/1/M,1389,1393/M,1346,1348 & 1352
AT.UPARDAHA HANDIA ,PRAYAGRAJ.

OWNER-

URVASHI GHANSHYAM TECHNOLOGICAL
RESEARCH AND DEVELOPMENT CHARITABLE TRUST

BLOCK-A

TOTAL LAND AREA -	8093.71SQ.M
COVD. AREA ON G.F.	858.88 SQ.M
COVD. AREA ON F.F.	858.88 SQ.M
COVD. AREA ON MUMTY	26.11 SQ.M
TOTAL COVD. AREA	1743.87 SQ.M

APPLICANT SIGN
Director
Shri Sai College of Pharm...
Upardaha, Handia, Prayagraj

ARCHITECTS SIGN
Sri Laxmi ...sociates
Er. Vineet Kumar Pandey
(B.Tech. Civil)
11, Kutchehry Road, Prayagraj
9044xx 28/12/22

Scanned with CamScanner

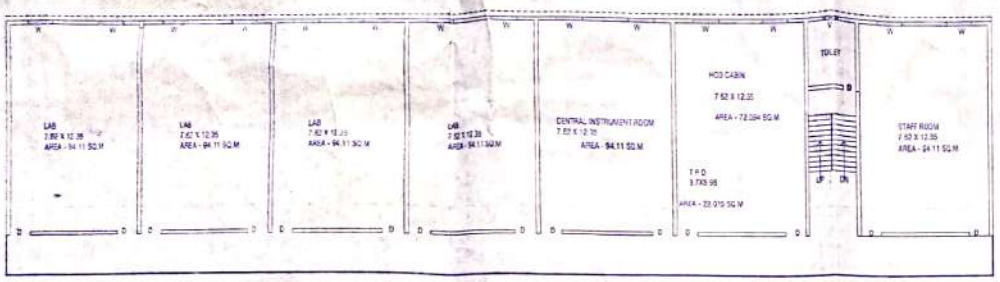

SECOND FLOOR PLAN BLOCK-B

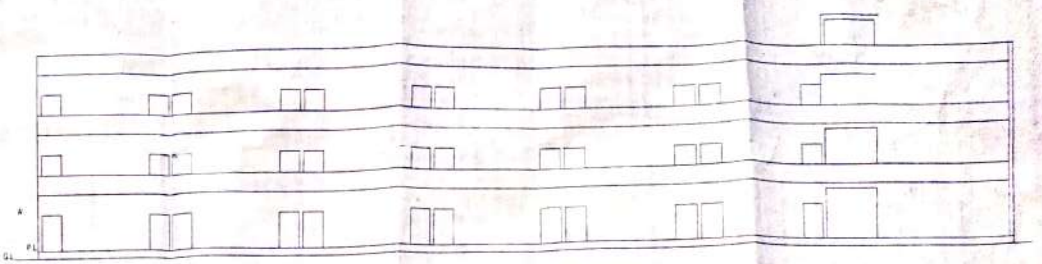

FRONT ELEVATION

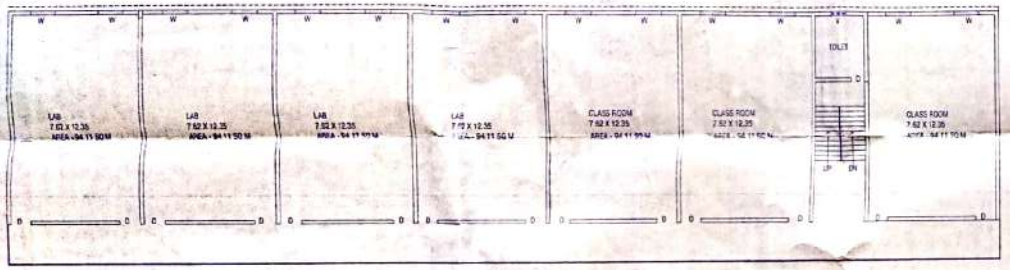

FIRST FLOOR PLAN BLOCK-B

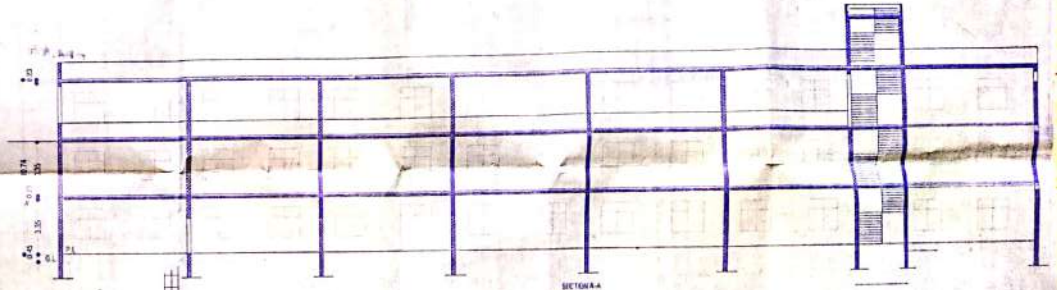

SECTION A-A
BLOCK-B

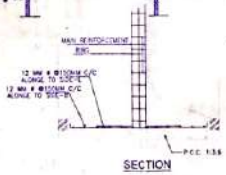

SECTION

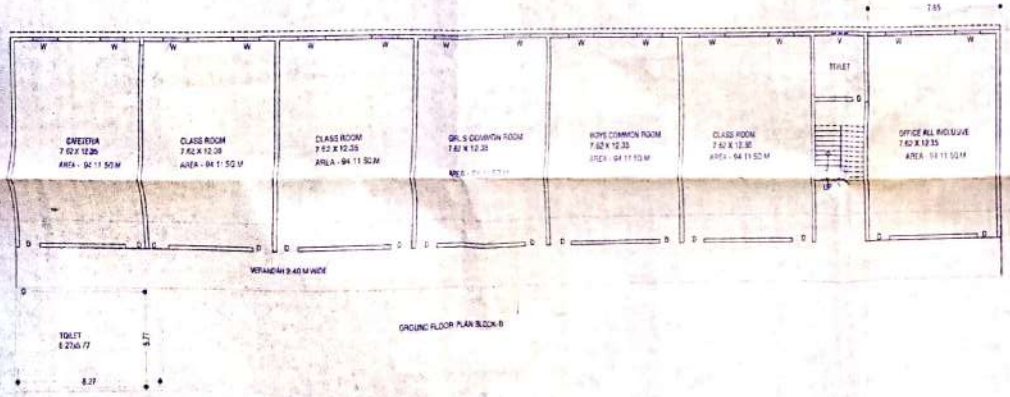

GROUND FLOOR PLAN BLOCK-B

PLAN
R.C.C. COLUMN FOUNDATION DETAIL

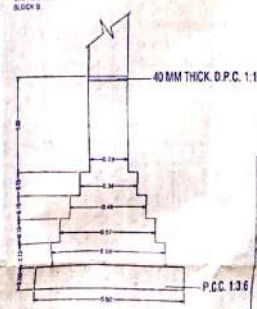

FOUNDATION DETAIL

(SCALE 1:25)

AREA STATMENT-

TOTAL LAND AREA - 8093.71SQ.M
COVD. AREA ON G.F. - 943.56 SQ.M.
COVD. AREA ON F.F.- 889.19 SQ.M.
COVD. AREA ON S.F.- 889.19 SQ.M.
TOTAL COVD. AREA - 2721.94 SQ.M.

PROJECT:
EXISTING BUILDING FOR
"SHRI SAI COLLEGE OF PHARMACY"
ON KHASRA NO.
1345,1347,1349,1344,1350,1389MI,1389I,
1350OH MI 1389 1393MI 1346,1348 & 1352
AT UPARDAHA HANDIA PRAYAGRAJ.

OWNER -
URVASHI GHANSHYAM TECHNOLOGICAL RESEARCH AND DEVELOPMENT CHARITABLE TRUST

APPLICANT SIGN.
Director
Shri Sai College of Pharmacy
Upardaha, Handia, Prayagraj

ARCHITECTS SIGN
Jai Laxmi Associates
Ar. Vinod Kumar Pandey
(B.Tech, Civil)
11, Kachehry Road, Prayagraj

Scanned with CamScanner