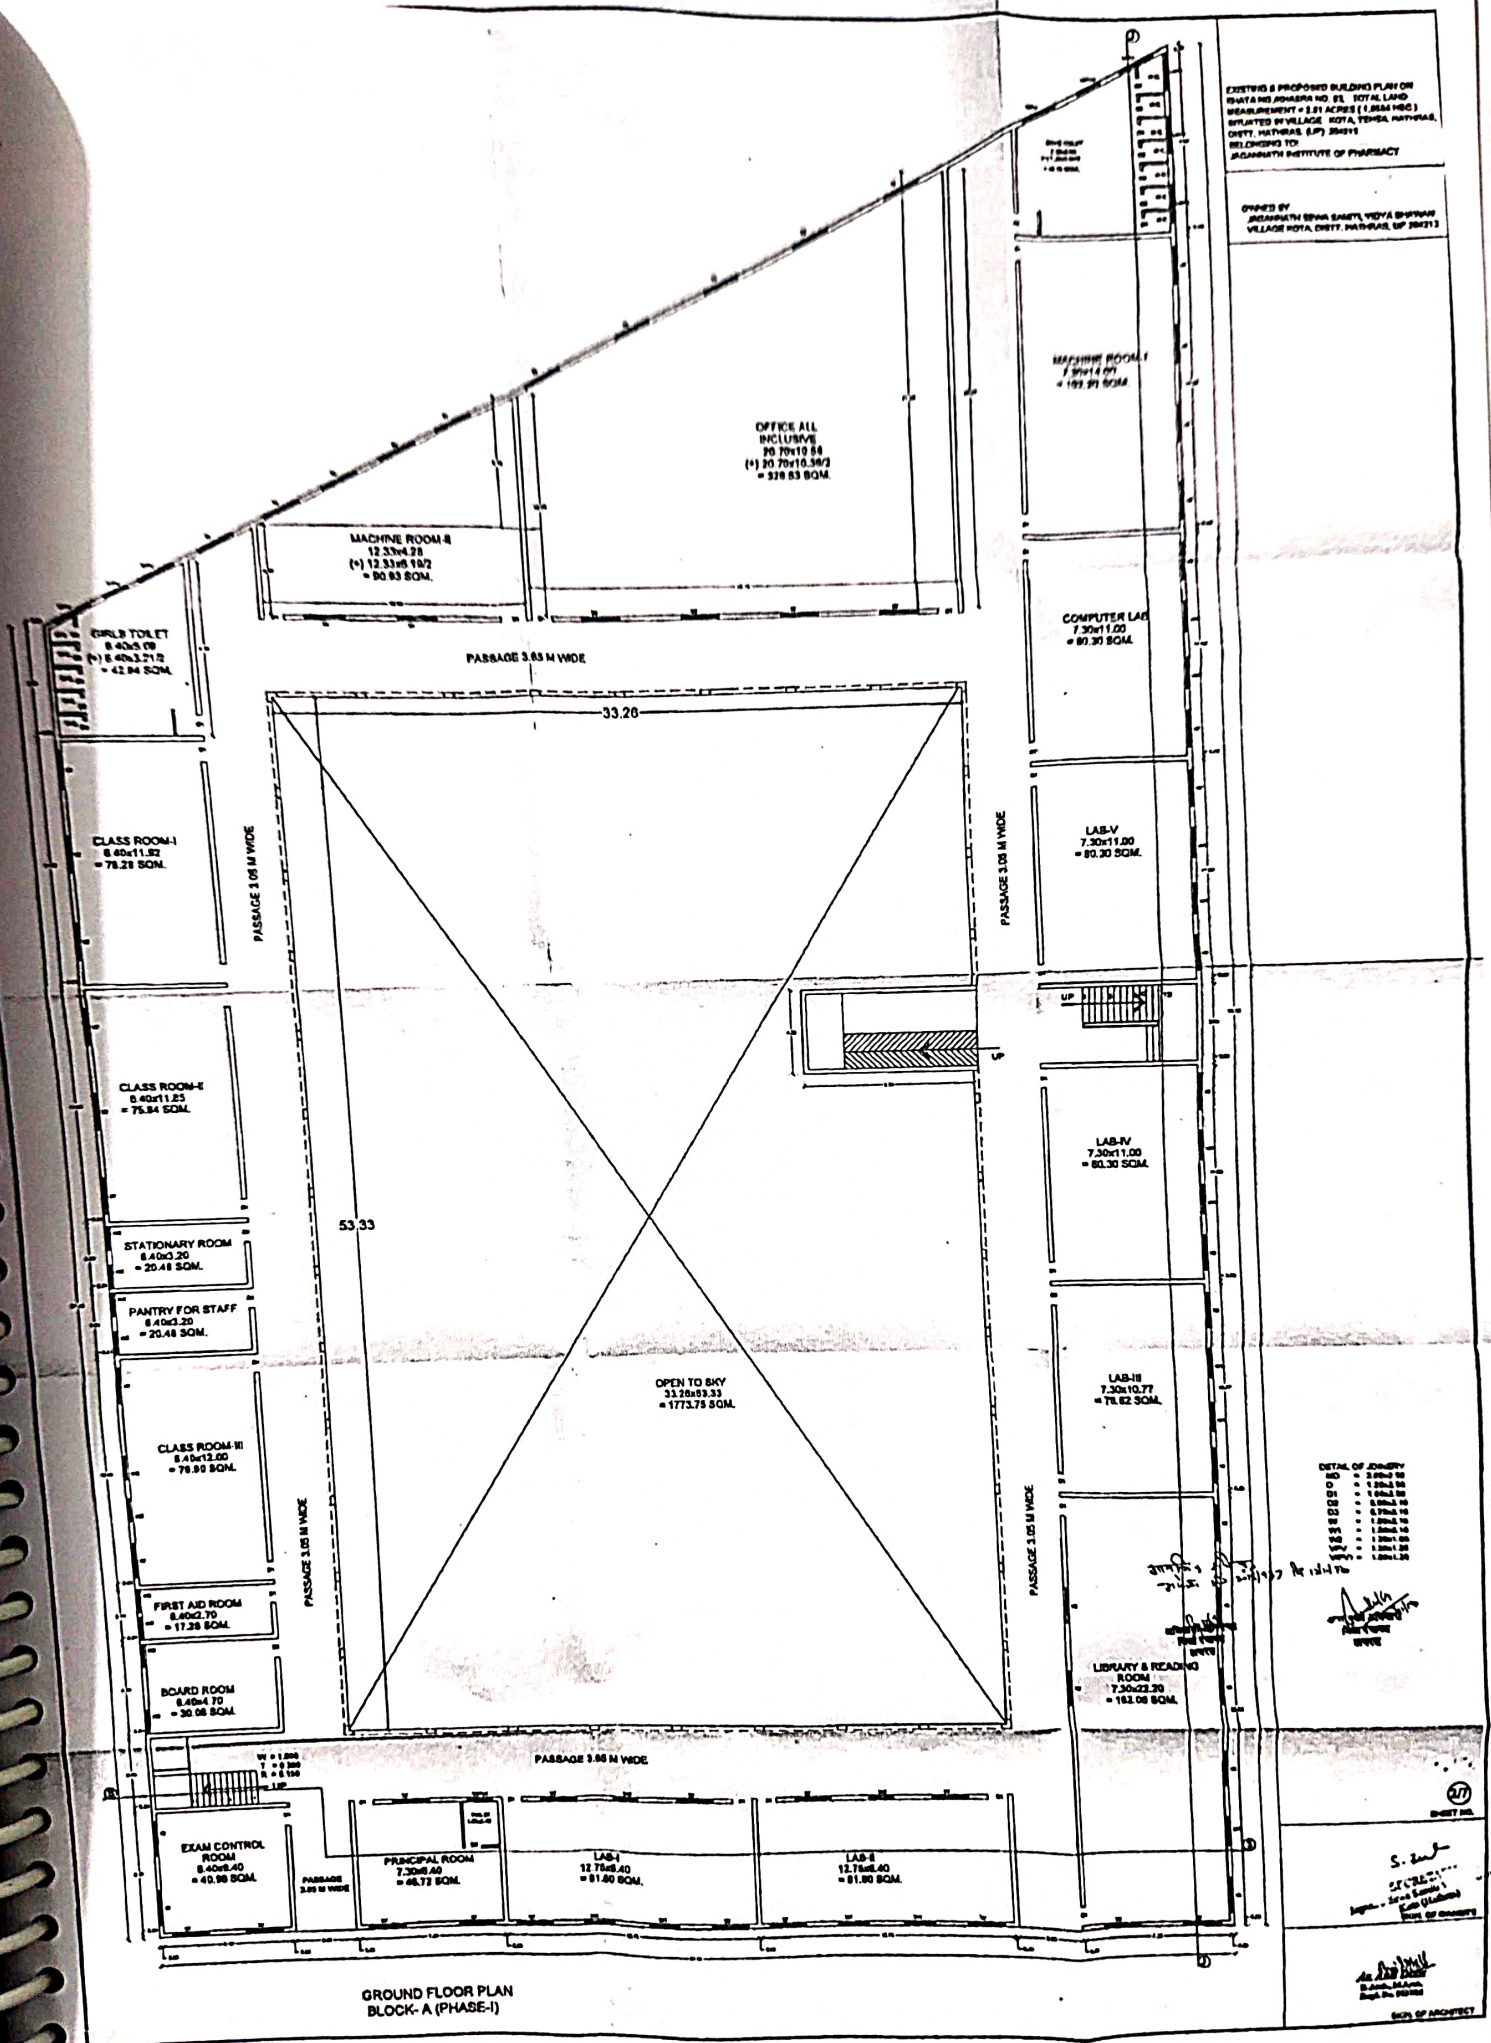

GROUND FLOOR PLAN
BLOCK- A (PHASE-I)